


Z:\projects\131188 Black Diamond Casino Business - Admin Center\Working Drawings\Architectural\2 Second Floor Plan.dwg, 12/12/2013 1:28:39 PM, JTM, all saved 12/24/03, 3:50 PM

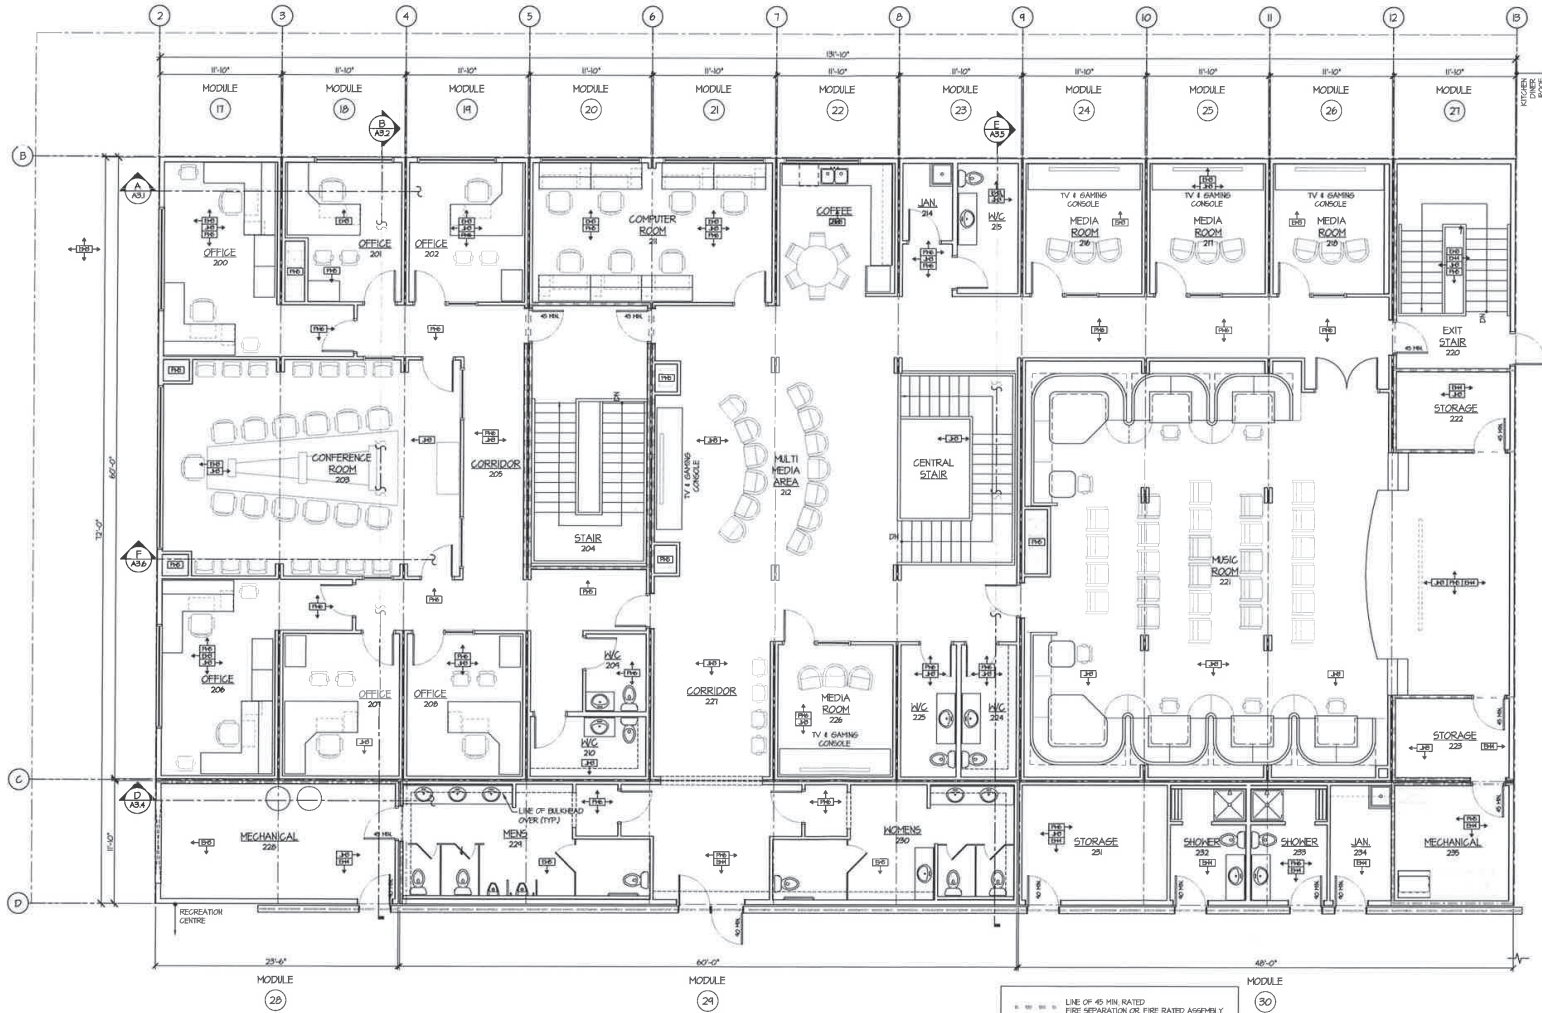

REF. NORTH
SECOND FLOOR PLAN
 SCALE: 3/8" = 1'-0"

0' 0" 1" 2" 3"
 LINE OF 45 MIN. RATED
 FIRE SEPARATION OR FIRE RATED ASSEMBLY
 0' 0" 1" 2" 3" 4" 5" 6" 7" 8" 9" 10"
 LINE OF 1 HOUR RATED
 FIRE SEPARATION OR FIRE RATED ASSEMBLY
 0' 0" 1" 2" 3" 4" 5" 6" 7" 8" 9" 10"
 LINE OF 2 HOUR RATED
 FIRE SEPARATION OR FIRE RATED ASSEMBLY

© BRITCO LP, 2013
 THIS DRAWING IS SOLELY THE PROPERTY OF BRITCO
 AND NO PART HEREOF IS TO BE REPRODUCED OR
 COPIED OR REPRODUCED IN ANY MANNER
 WITHOUT THE WRITTEN CONSENT OF BRITCO.
 BRITCO HAS NO LIABILITY FOR ANY DAMAGE OR
 LOSS OF PROFITS OR BUSINESS OR ANY OTHER
 CONSEQUENCES OF ANY KIND.
 2800 WEST CRESCENT, LAKELAND, FL 33803
 TEL: (804) 888-2000 FAX: (804) 888-2086



REVISIONS	BY	DATE
A FOR ARCHITECT REVIEW	JTM	NOV. 20/13
B FOR CLIENT REVIEW	JTM	DEC. 10/13

PROJECT TITLE	BLACK DIAMOND (CENOVUS)
PROJECT NUMBER	J13169
DRAWING TITLE	ADMINISTRATION & LEISURE CENTRE
PROJECT NUMBER	J13169
DATE	Nov 20, 2013
SCALE	AS NOTED
DRAWN BY	JTM
CHECKED BY	GF
PRINTED	Dec. 10, 2013
PROPOSAL #	P13256
DOC. CONTROL #	
PROJECT NUMBER	J13169
SHEET NO.	A1.2

