
M-507	P-507	P-501	M-501	M-501A	M-501B	TK-510	V-501	P-510	M-510	P-511	M-511
Clarifier Supply Pump, Motor 900 RPM / 7.5 HP	Clarifier Supply Pump 3196 8x10-13 XLTi 1,100gpm @ 20ft	Clarifier - Poselpump .	Poselpump, Motor 1800 RPM / 75 HP	Sludge Thickener, Motor . RPM / 0.5 HP VFD	Sludge Scraper, Motor . RPM / 1.5 HP VFD	Clarified White Water Tank 12' DIA X 12' H 9,500 GAL FRP	Clarifier (DAF) 10'-0.25" DIA X 24'-7 1/2" H SATURN S500TCE10E	Clarified Water Pump 3180 3X6-16E 735gpm @ 229ft	Clarified Water Pump, Motor 1800 RPM / 75 HP	HP Clarified Water Pump 10SV15 2x2 15 stage 20gpm @ 174ft	HP Clarified Water Pump, Motor 1800 RPM / 2 HP

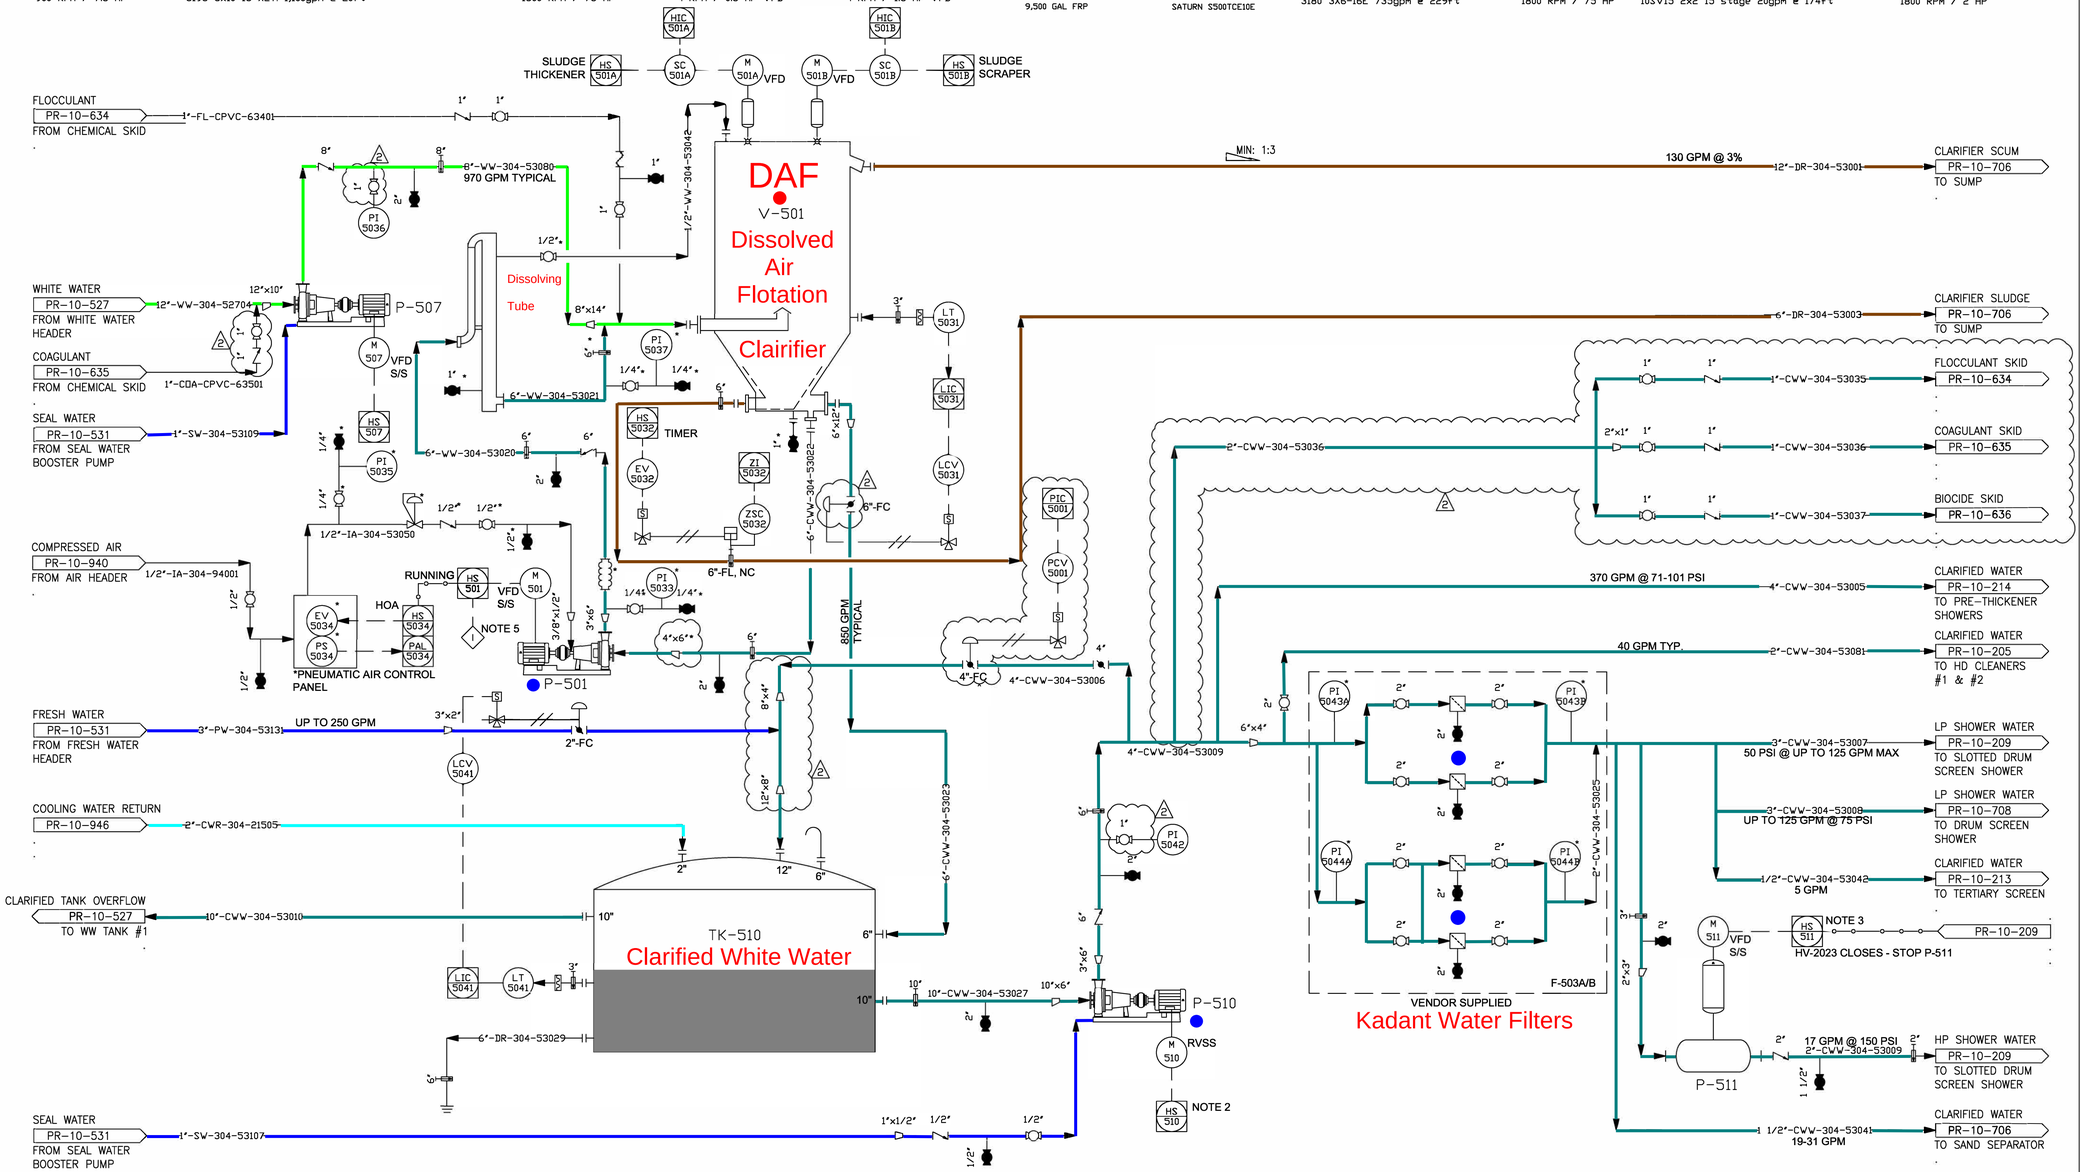

NOTES:
1. * FURNISHED BY SUEZ
2. P-510 MUST BE RUNNING TO RUN P-511. STOP P-510 ON LT-5041 LO LEVEL.
3. P-511 INTERLOCKS: P-510 RUNNING, HV-2023 CLOSED.
4. P-510 INTERLOCKS: LT-5041 LOLO.
5. P-501 INTERLOCKS: LT-5031 LOLO.
6. P-507 INTERLOCKS: LT-5001 LOLO.

PIPING NOTE:
1. PNEUMATIC SIGNAL

REVISIONS					
NO.	DESCRIPTION	DB	CB	AB	DATE
A	ISSUE FOR REVIEW	VAH	MJR	RJB	09/2/2022
B	ISSUE FOR APPROVAL	VAH	MJR	RJB	10/7/2022
0	ISSUE FOR DESIGN	VAH	MJR	RJB	11/21/2022
1	ISSUE FOR DESIGN	VAH	MJR	RJB	12/22/2022
2	ISSUE FOR DESIGN	VAH	MJR	RJB	08/25/2023

1000 Towne Center Blvd
Building 800
Pooler, GA 31322
Phone: 912.330.7800
Toll Free: 866.729.3945

Jedson Engineering
jedson.com

THIS DRAWING AND ITS RELATED COPYRIGHTS, INTELLECTUAL PROPERTY RIGHTS AND TRADE SECRETS ARE THE PROPERTY OF JEDSON ENGINEERING, INC. AND CONTAINS CONFIDENTIAL INFORMATION, WHICH SHALL NOT BE USED, COPIED OR DISCLOSED WITHOUT WRITTEN PERMISSION OF JEDSON ENGINEERING, INC. ©2017 JEDSON ENGINEERING, INC. ALL RIGHTS RESERVED.

DRAWN BY: V. HAUBSURG	09/2022	CROWDER	PR-10-530
CHECKED BY: M. ROY	09/2022	TOTAL FIBER RECOVERY	
APPROVED BY: R. BOYD	09/2022	P&ID	PROJ. NO.: 200398
		CLARIFIED WHITE WATER	SCALE: NTS REV: 2

36X24 REV 3/01/2010