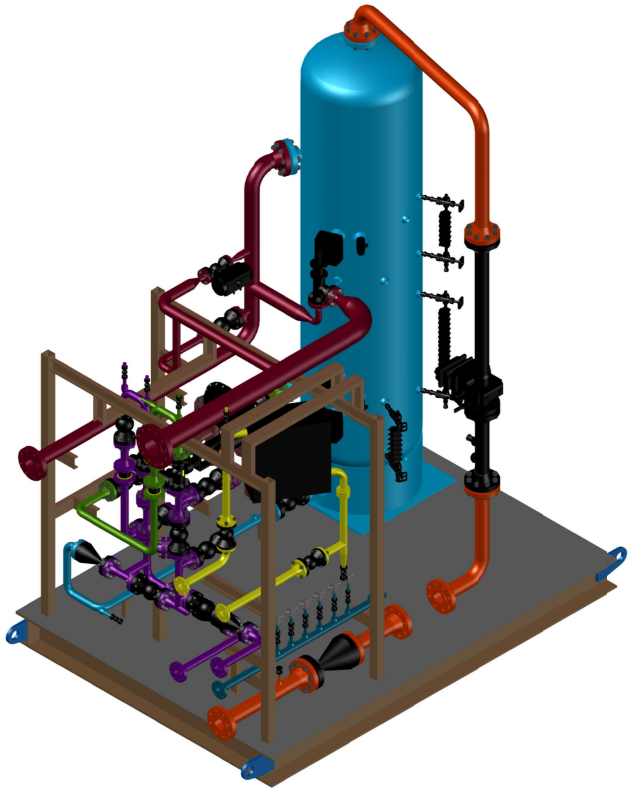

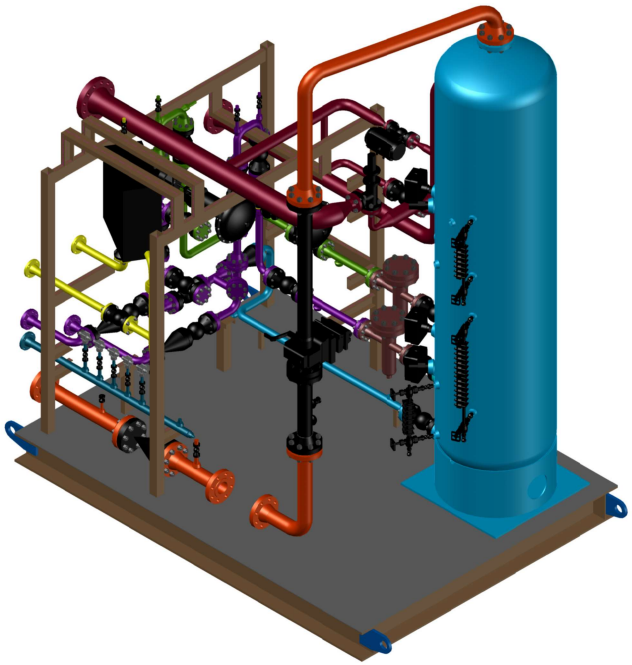

NOTES
1. –
2. –
3. –

NO.	DATE (YMD)	REVISION / PROJECT DESCRIPTION	JOB No.	BY	CHKD.	APPD.
0	25.07.24	ISSUE FOR RVIEW	6610	RM	–	–

IF SIGNED & DATED, PERMIT AND PROFESSIONAL STAMP AFFIXED ABOVE SHALL APPLY TO CURRENT REV. ONLY

TU CASA GROUP

DRAWN BY	RM
DRAWN DATE (YMD)	2025.07.24
APPROVED BY	–
FILE NO.	2025-6610-6000
SCALE	NTS
SHEET	6 OF 6

RARE OILFIELD SERVICES

TITLE
BEZANSON
LSD: 01-18-071-03 W6M
36" OD X 10'-0" S/S
SOUR VERTICAL SEPARATOR PACKAGE

DRAWING NO. 2025-6610-5000-06
REV. A

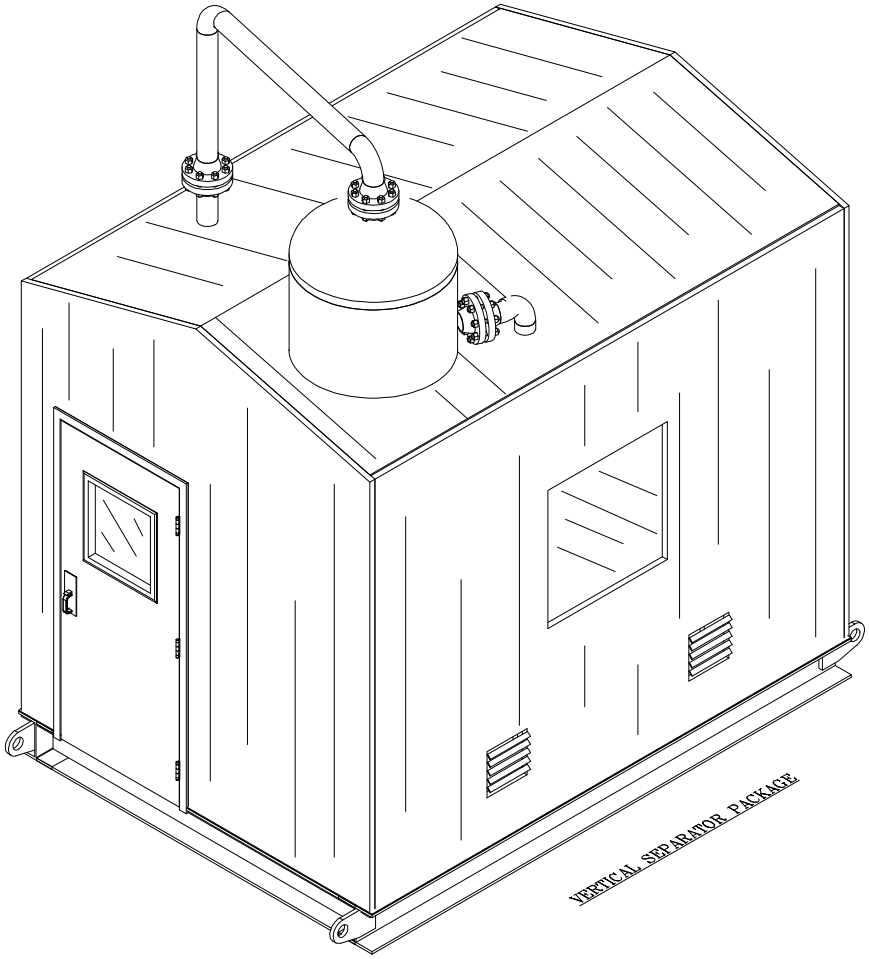

NOTES

NO.	DATE (YMD)	REVISION / PROJECT DESCRIPTION	JOB No.	BY	CHKD.	APPD.
0	25.07.24	ISSUE FOR REVIEW	6610	RM	–	–

IF SIGNED & DATED, PERMIT AND PROFESSIONAL STAMP AFFIXED ABOVE SHALL APPLY TO CURRENT REV. ONLY

TU CASA GROUP

RARE OILFIELD SERVICES

DRAWN BY	RM
DRAWN DATE (YMD)	2025.07.24
APPROVED BY	–
FILE NO.	2025-6610-6000
SCALE	NTS
SHEET	1 OF 6

TITLE
BEZANSON
LSD: 01-18-071-03 W6M
36" OD X 10'-0" S/S
SOUR VERTICAL SEPARATOR PACKAGE

DRAWING NO. 2025-6610-6000-01 REV. A

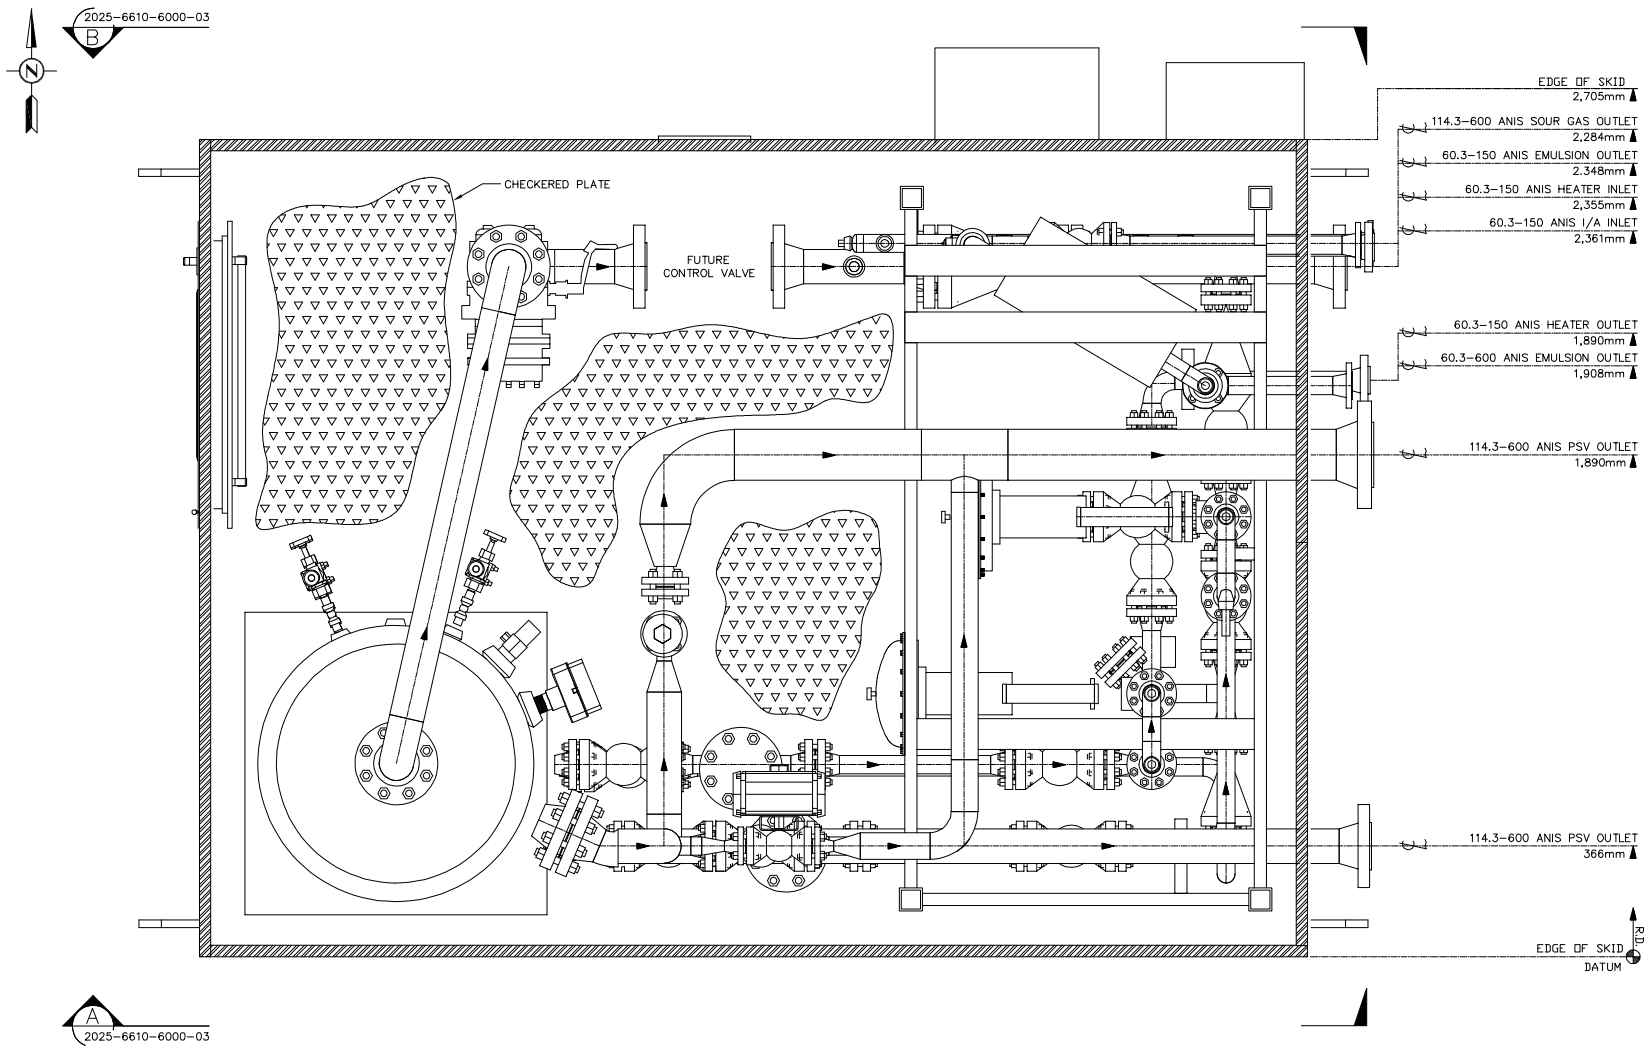

NOTES
1. -
2. -
3. -

NO.	DATE (YMD)	REVISION / PROJECT DESCRIPTION	JOB No.	BY	CHKD.	APPD.
0	25.07.24	ISSUE FOR RVIEW	6610	RM	–	–

IF SIGNED & DATED, PERMIT AND PROFESSIONAL STAMP AFFIXED ABOVE SHALL APPLY TO CURRENT REV. ONLY

TU CASA GROUP

RARE OILFIELD SERVICES

DRAWN BY	RM
DRAWN DATE (YMD)	2025.07.24
APPROVED BY	–
FILE NO.	2025-6610-6000
SCALE	NTS
SHEET	2 OF 6

TITLE
BEZANSON
LSD: 01-18-071-03 W6M
36" OD X 10'-0" S/S
SOUR VERTICAL SEPARATOR PACKAGE

DRAWING NO. 2025-6610-5000-02 REV. A

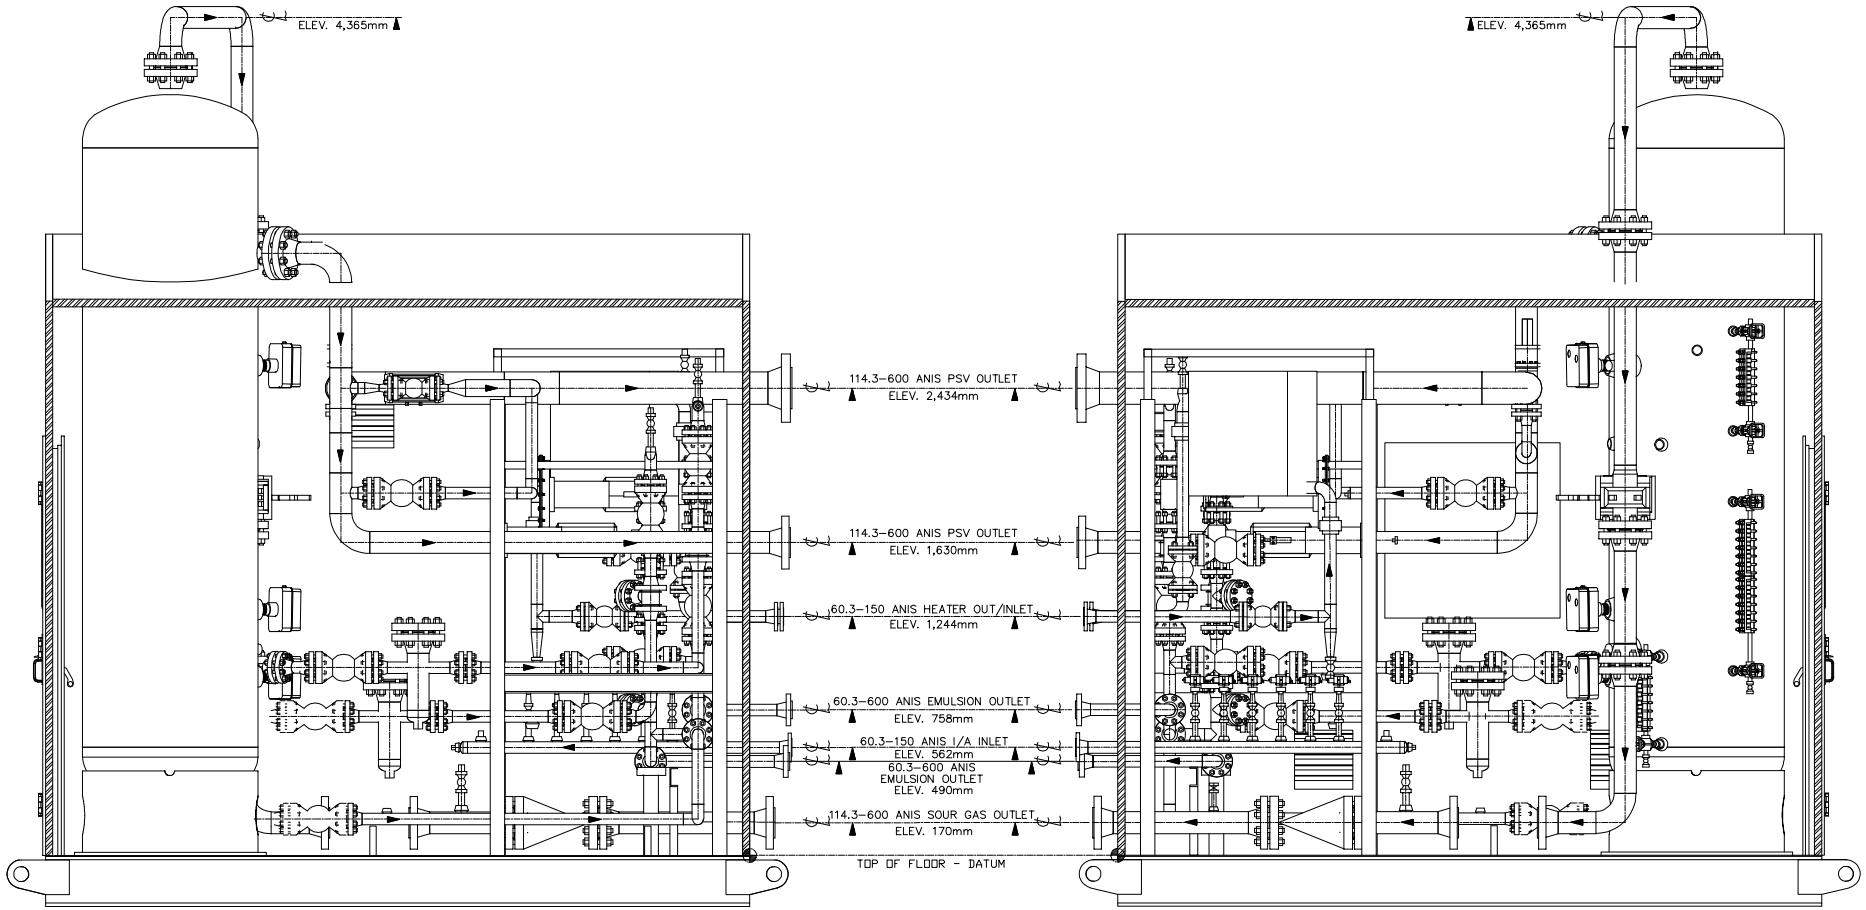

A VIEW 'A'
2025-6610-6000-02

B VIEW 'B'
2025-6610-6000-02

NOTES
1. -
2. -
3. -

NO.	DATE (YMD)	REVISION / PROJECT DESCRIPTION	JOB No.	BY	CHKD.	APPD.
0	25.07.24	ISSUE FOR RVIEW	6610	RM	-	-

IF SIGNED & DATED, PERMIT AND PROFESSIONAL STAMP AFFIXED ABOVE SHALL APPLY TO CURRENT REV. ONLY

TU CASA GROUP

RARE OILFIELD SERVICES

DRAWN BY	RM
DRAWN DATE (YMD)	2025.07.24
APPROVED BY	-
FILE NO.	2025-6610-6000
SCALE	NTS
SHEET	3 OF 6

TITLE
BEZANSON
LSD: 01-18-071-03 W6M
36" OD X 10'-0" S/S
SOUR VERTICAL SEPARATOR PACKAGE

DRAWING NO. 2025-6610-5000-03

REV. A

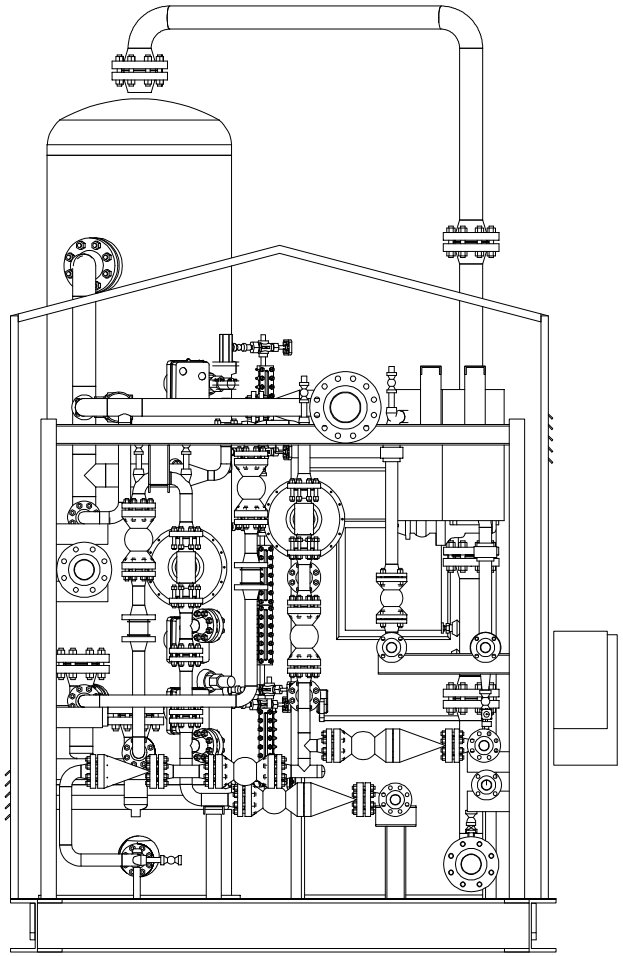

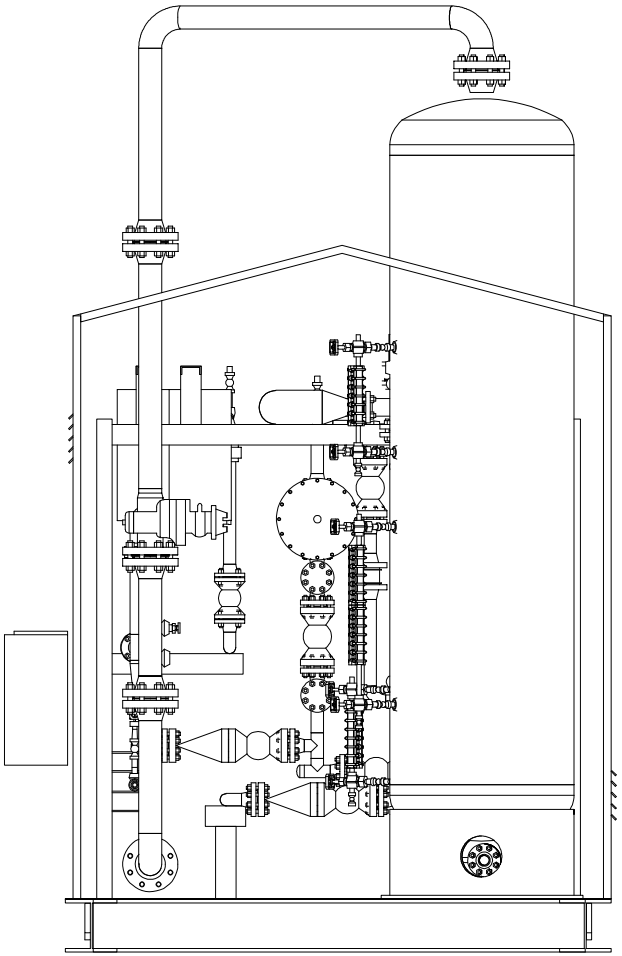

NOTES
1. –
2. –
3. –

NO.	DATE (YMD)	REVISION / PROJECT DESCRIPTION	JOB No.	BY	CHKD.	APPD.
0	25.07.24	ISSUE FOR RVIEW	6610	RM	–	–

IF SIGNED & DATED, PERMIT AND PROFESSIONAL STAMP AFFIXED ABOVE SHALL APPLY TO CURRENT REV. ONLY

TU CASA GROUP

RARE OILFIELD SERVICES

DRAWN BY	RM
DRAWN DATE (YMD)	2025.07.24
APPROVED BY	–
FILE NO.	2025-6610-6000
SCALE	NTS
SHEET	4 OF 6

TITLE
BEZANSON
LSD: 01-18-071-03 W6M
36" OD X 10'-0" S/S
SOUR VERTICAL SEPARATOR PACKAGE

DRAWING NO. 2025-6610-5000-04 REV. A

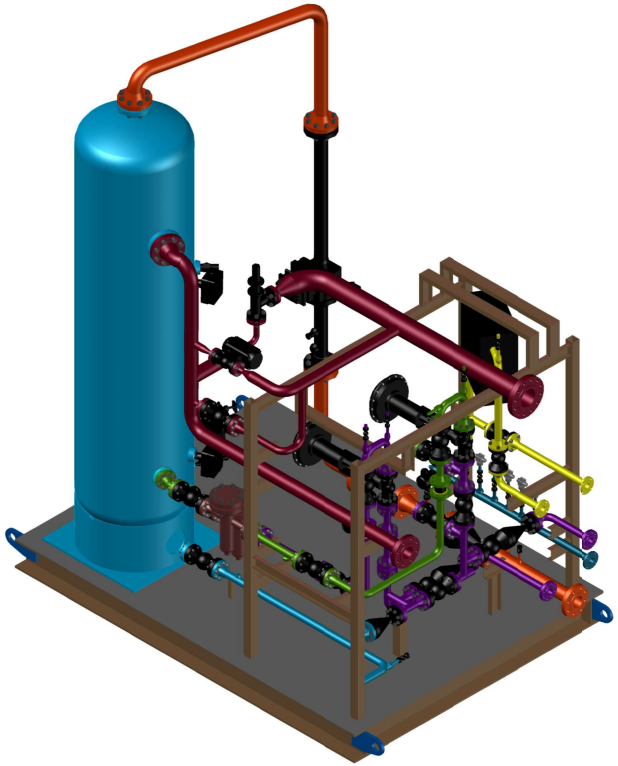

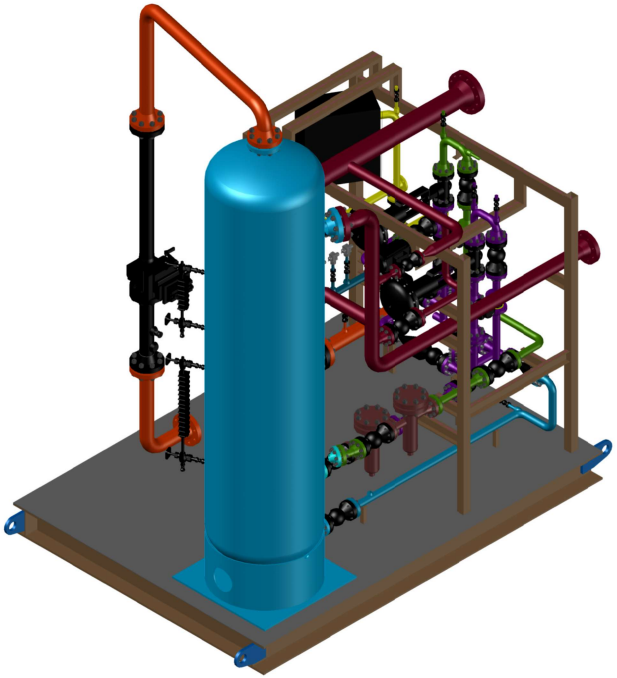

NOTES
1. –
2. –
3. –

NO.	DATE (YMD)	REVISION / PROJECT DESCRIPTION	JOB No.	BY	CHKD.	APPD.
0	25.07.24	ISSUE FOR RVIEW	6610	RM	–	–

IF SIGNED & DATED, PERMIT AND PROFESSIONAL STAMP AFFIXED ABOVE SHALL APPLY TO CURRENT REV. ONLY

TU CASA GROUP

DRAWN BY	RM
DRAWN DATE (YMD)	2025.07.24
APPROVED BY	–
FILE NO.	2025-6610-6000
SCALE	NTS
SHEET	5 OF 6

RARE OILFIELD SERVICES

TITLE
BEZANSON
LSD: 01-18-071-03 W6M
36" OD X 10'-0" S/S
SOUR VERTICAL SEPARATOR PACKAGE

DRAWING NO. 2025-6610-5000-05
REV. A