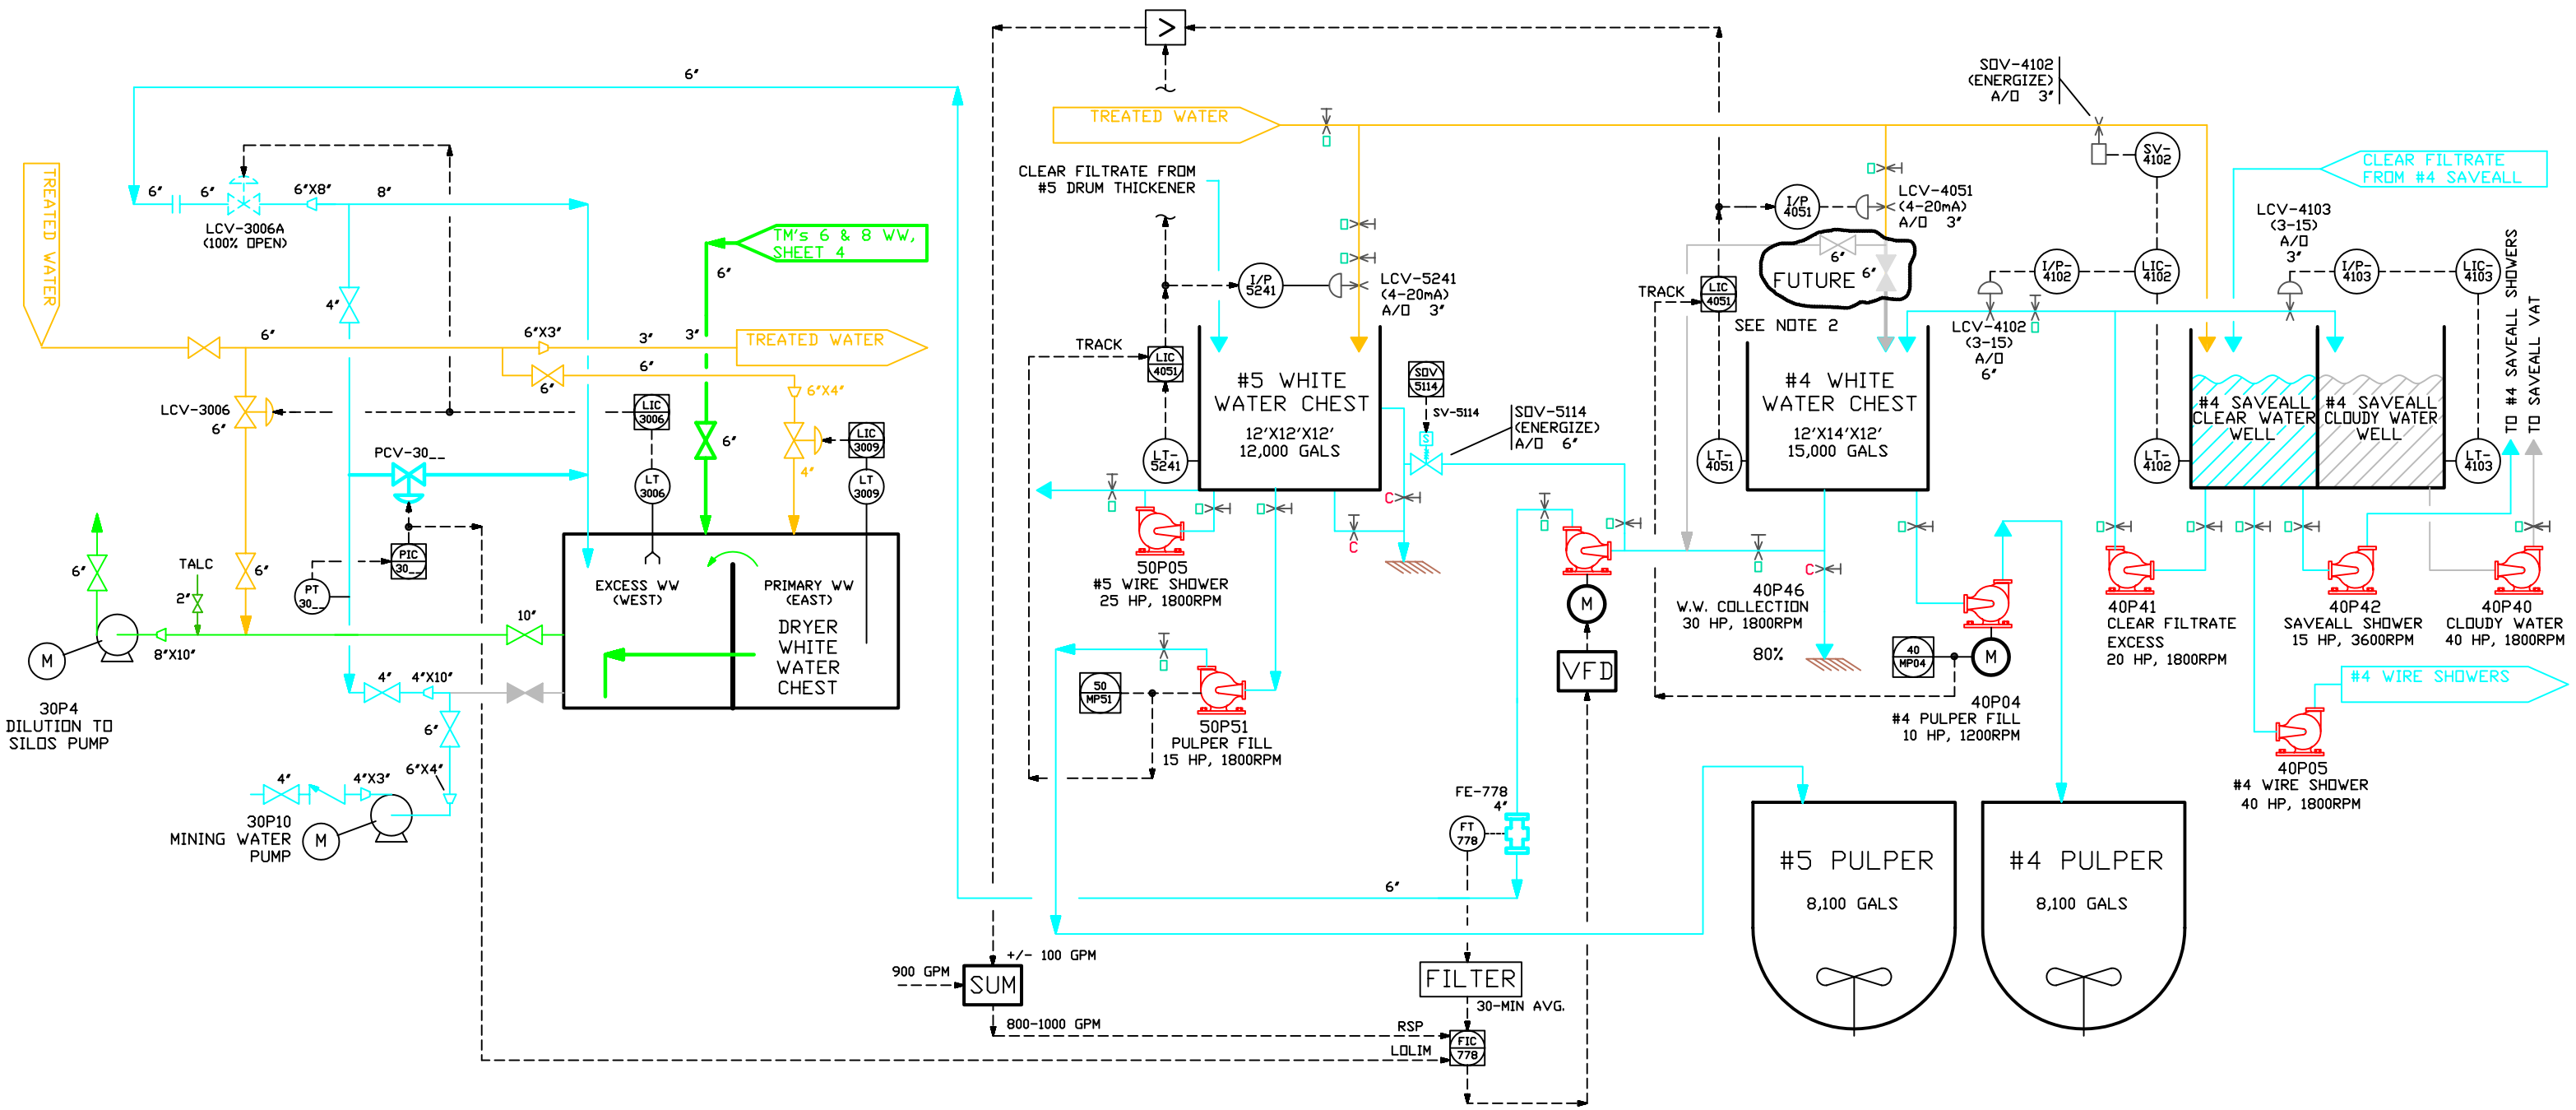

DRN	PRL	02/14/06
CKD		
CKD		
CORR		
APPVD		

ISSUE CODE	
P	PRELIMINARY
B	BID
M	MATL. T.O.
C	CONST.

DWG. NO.	REFERENCE DRAWING TITLE	REV	DATE	DESCRIPTION	BY	CKD	APP

D&S Engineering, Inc.
A Common Sense Approach

D & S ENGINEERING, INC.
PHONE: (207) 723-6871
FAX: (207) 723-6872
1000 Golden Road
P.O. Box 149
Millinocket, Maine 04462

LINCOLN PAPER & TISSUE, LLC - LINCOLN, ME

SLUSH SYSTEM IMPROVEMENTS
PM's 4 & 5
EXCESS WHITE WATER
CONTROL STRATEGY - 2006 CASE

SIZE	DSEI DWG. NO.	CLIENT DWG. NO.	REV
D	KB-LT05-07-0100-01		
SCALE NONE	DSEI JOB NO. LT05-07	SHEET 1 OF 2	
DSEI FILE NO. LT05-07	CLIENT FILE NO.	DATE 03/12/06	