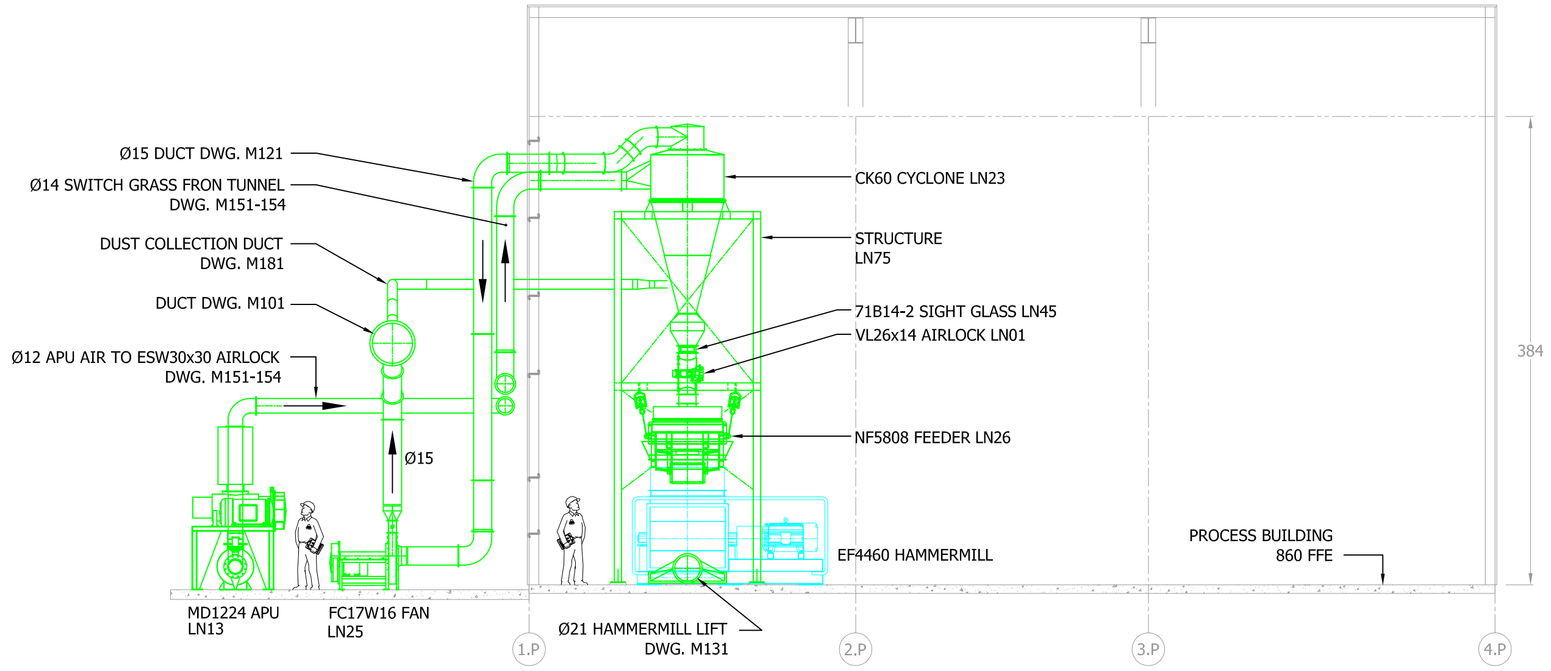

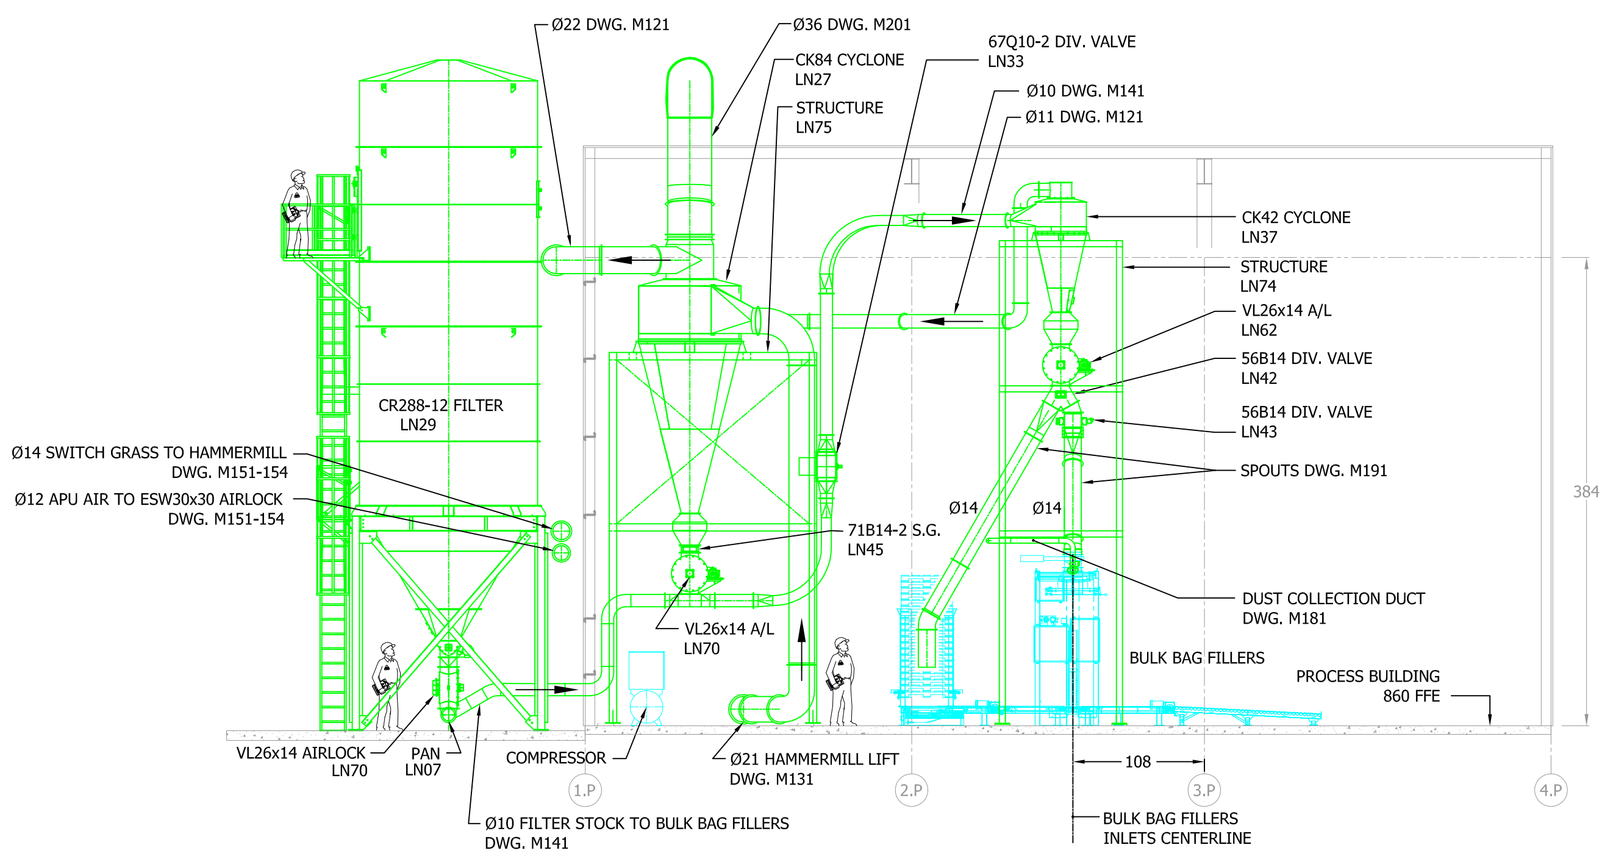

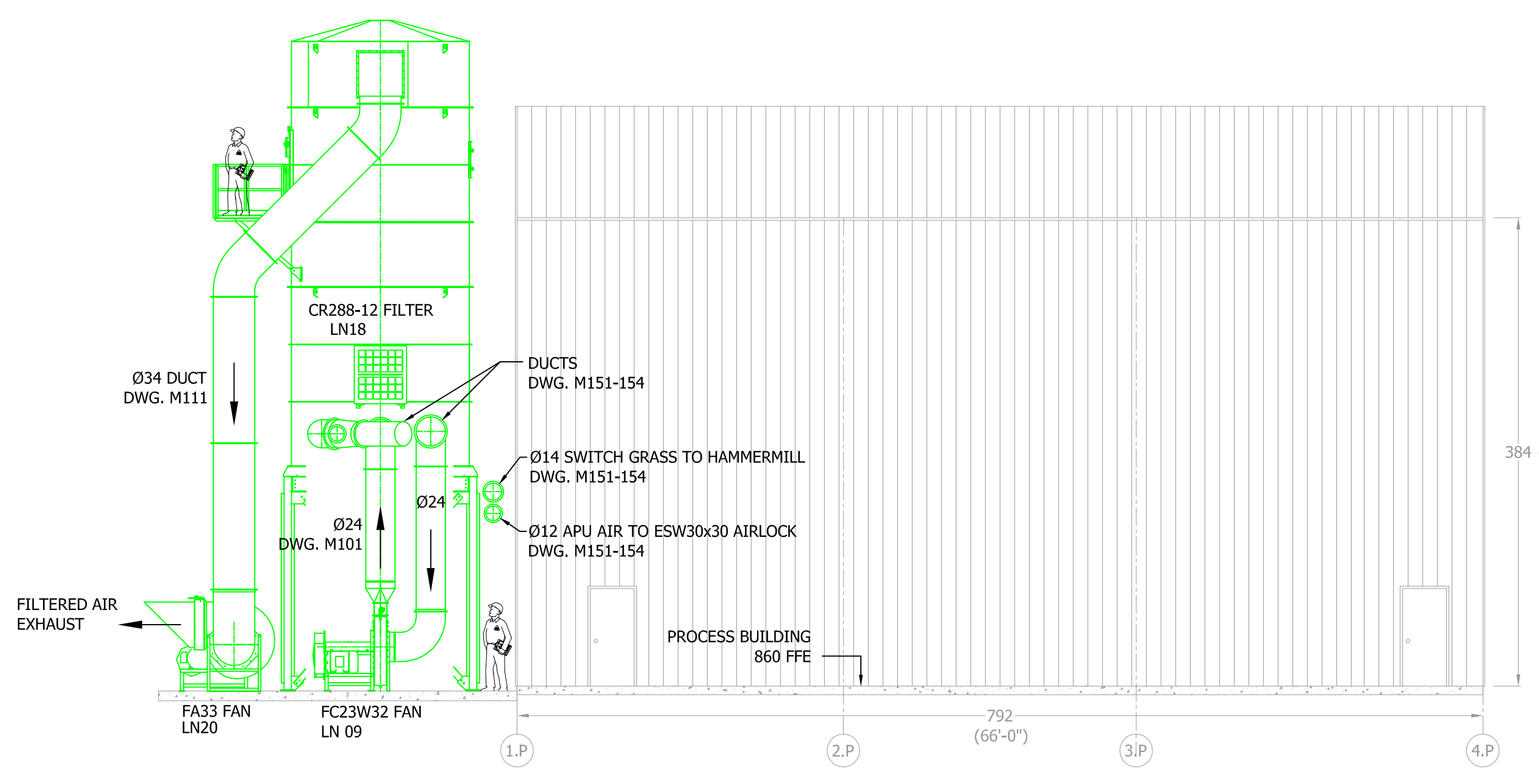

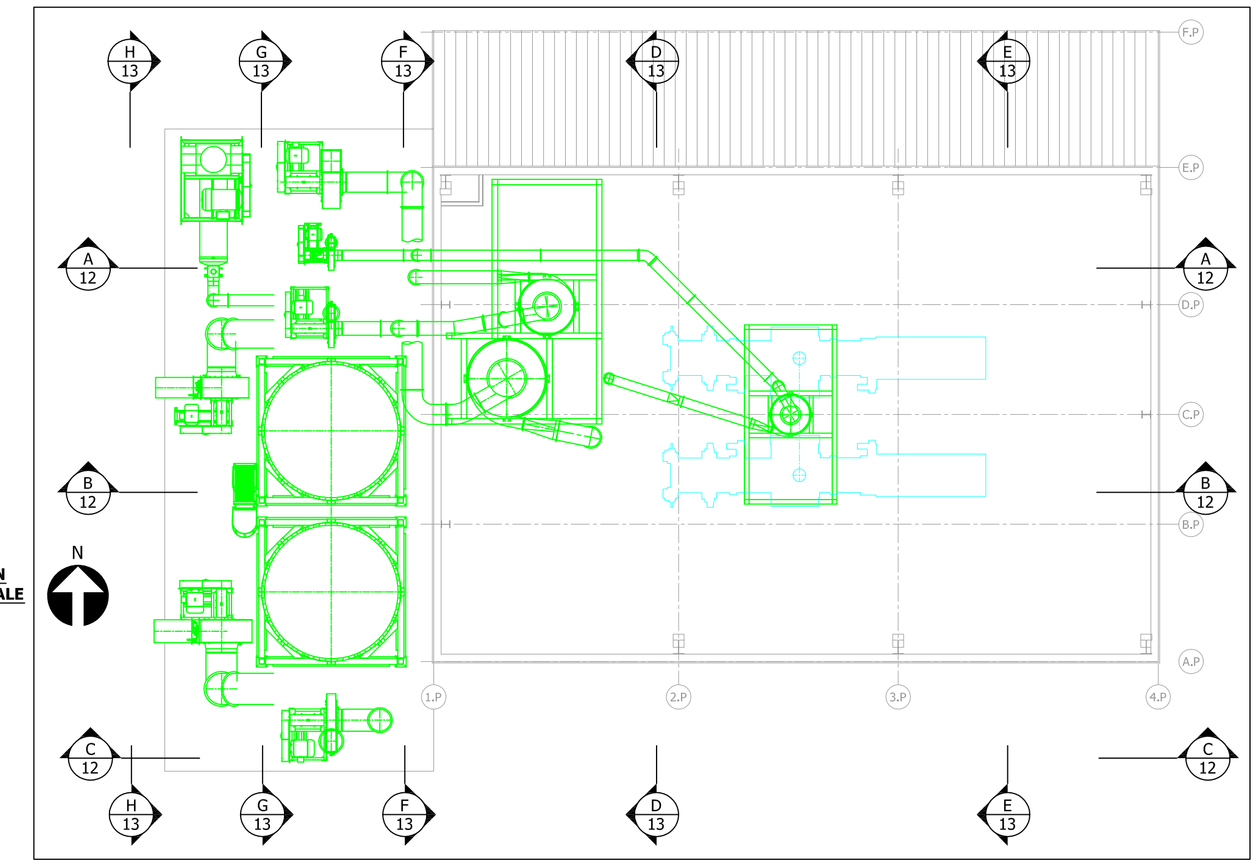

0 1 FT 10 FT
SCALE

KICE
PROCESS GROUP

KICE INDUSTRIES, INC.
www.kice.com
tel. (316) 744-7151

COLOR KEY
- EQUIPMENT EXISTING
- EQUIPMENT NEW BY KICE
- EQUIPMENT NEW BY OTHERS
- EQUIPMENT EXISTING RELOCATED
- EQUIPMENT FUTURE
- BUILDING

NOTES:

SWITCH GRASS RECEIVING, STORAGE AND PROCESSING PLANT
PROCESS BUILDING AND WEST ADJACENT AREA EQUIPMENT LAYOUT

REV.NO.	DESCRIPTION	DATE	BY
01	- ADDED BULK BAG FILLING LINES -	APR 04-11	gep
02	- GENERAL REVISION -	MAY 15-11	gep

CUSTOMER NAME AND LOCATION
GENERA ENERGY
KNOXVILLE, TN

DRAWN	CHECKED	APPROVED	DATE
geppo	-	-	MAR 03-11

DWG. SCALE	PLOT SCALE
1/8"=1'-0"	1/96

SHEET NO.	OF	SHEET SIZE
2	3	ANSI D

SKETCH NO.
-

QUOTE NO.
-

ORDER NO.
281267

DWG. NO.	REV. NO.
M12	02