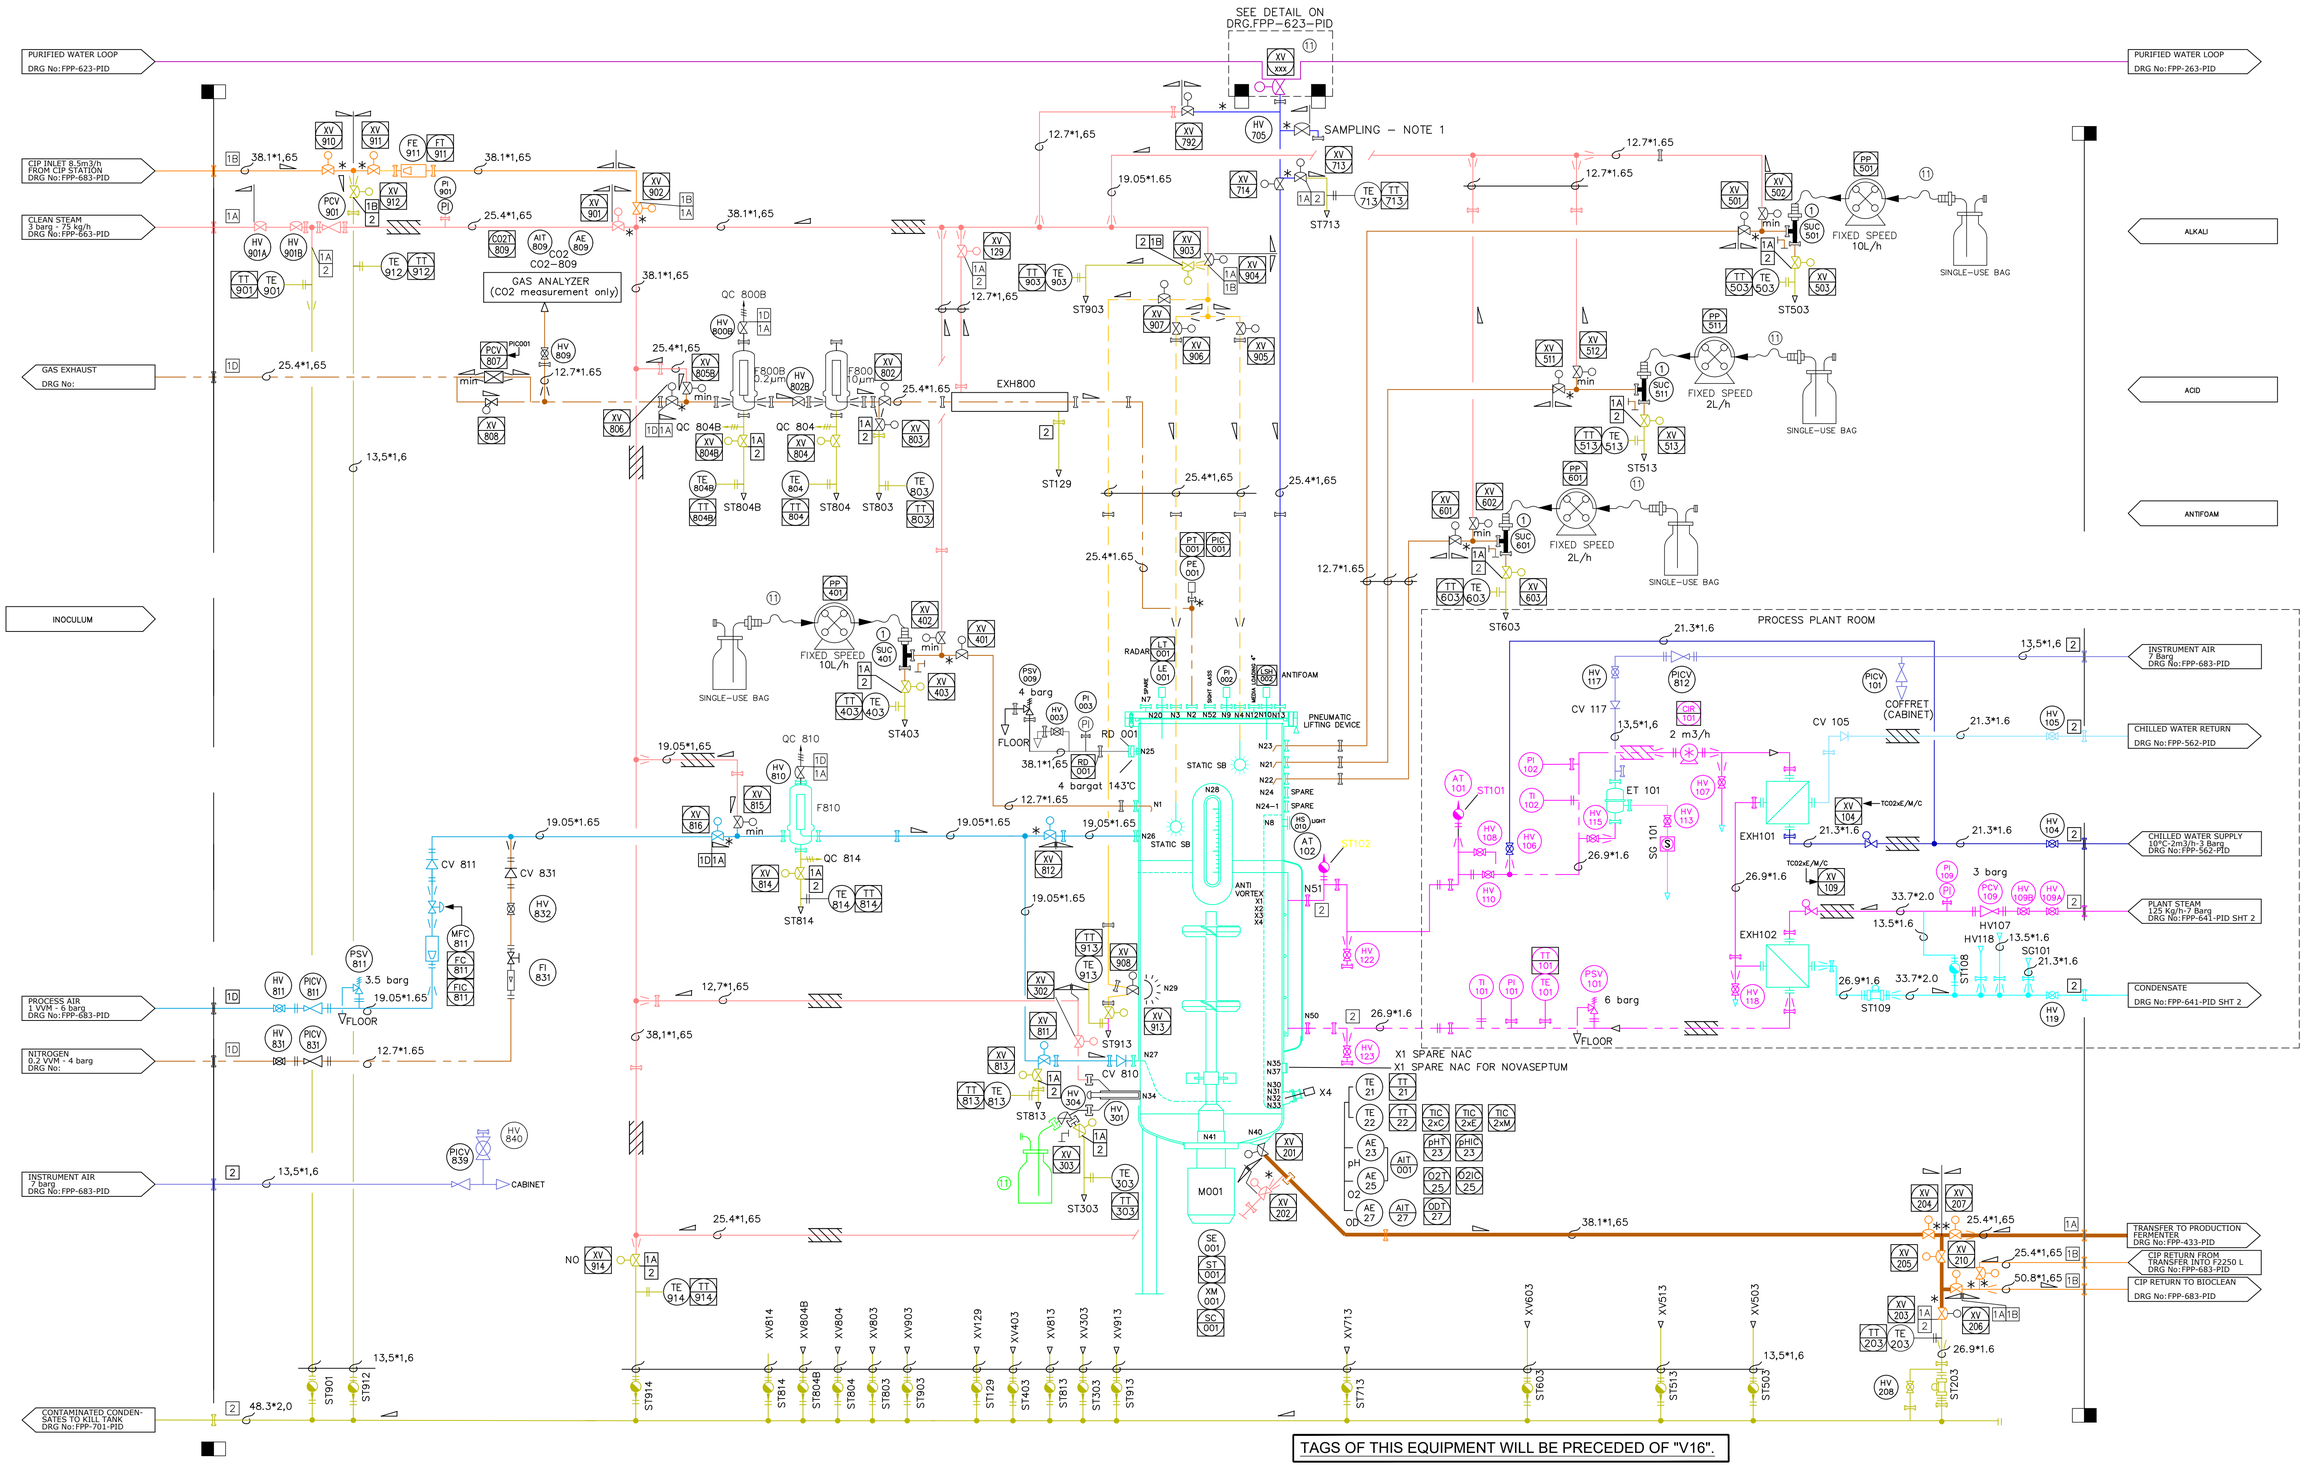

This drawing is the property of Porton Biopharma & was produced on AutoCAD. It must not be amended without reference to the Porton Biopharma CAD Office.

All Dimensions in mm unless stated

For key see Symbol Sheet

ALL ITEMS TAGGED ARE PREFIXED V16-

Notes
NOTE 1 - Spigot Added - Not Present.

Approvals			
Approved by:			
Ian King			
Checked by:			
Christopher Gates			
Drawn by:			
Ben Ward			
File Save Date - 24 January 2021 16:06:16			
Version	Comments	Date	Drawn By
1	Converted to CAD (AB No. 1.0 & 1.0.0001)	27Feb19	BRW
2	Updated to CAD (AB No. 1.0 & 0008)	25APR19	LS
3	Updated to CAD (AB No. CAD0003)	12Feb2020	BRW
4	Updated to CAD (AB No. CAD003 FSB (AB) PNP 07)	20Oct2020	BRW

PORTON BIOPHARMA

Porton Down, Salisbury, Wiltshire, SP4 0JG, UK.

PDF Issue
Current on date below

Authorised Prints Only
Engineering Set Mar2021
Issued on 11-Mar-21

Drawing Title:
FPP Site
Building 20
V16 Fermenter
Intermediate Fermenter
P&ID

Scale: NTS

Drawing Number:
FPP-431-PID

SHEET 1 OF 1

A1

EXT DWG: 229301