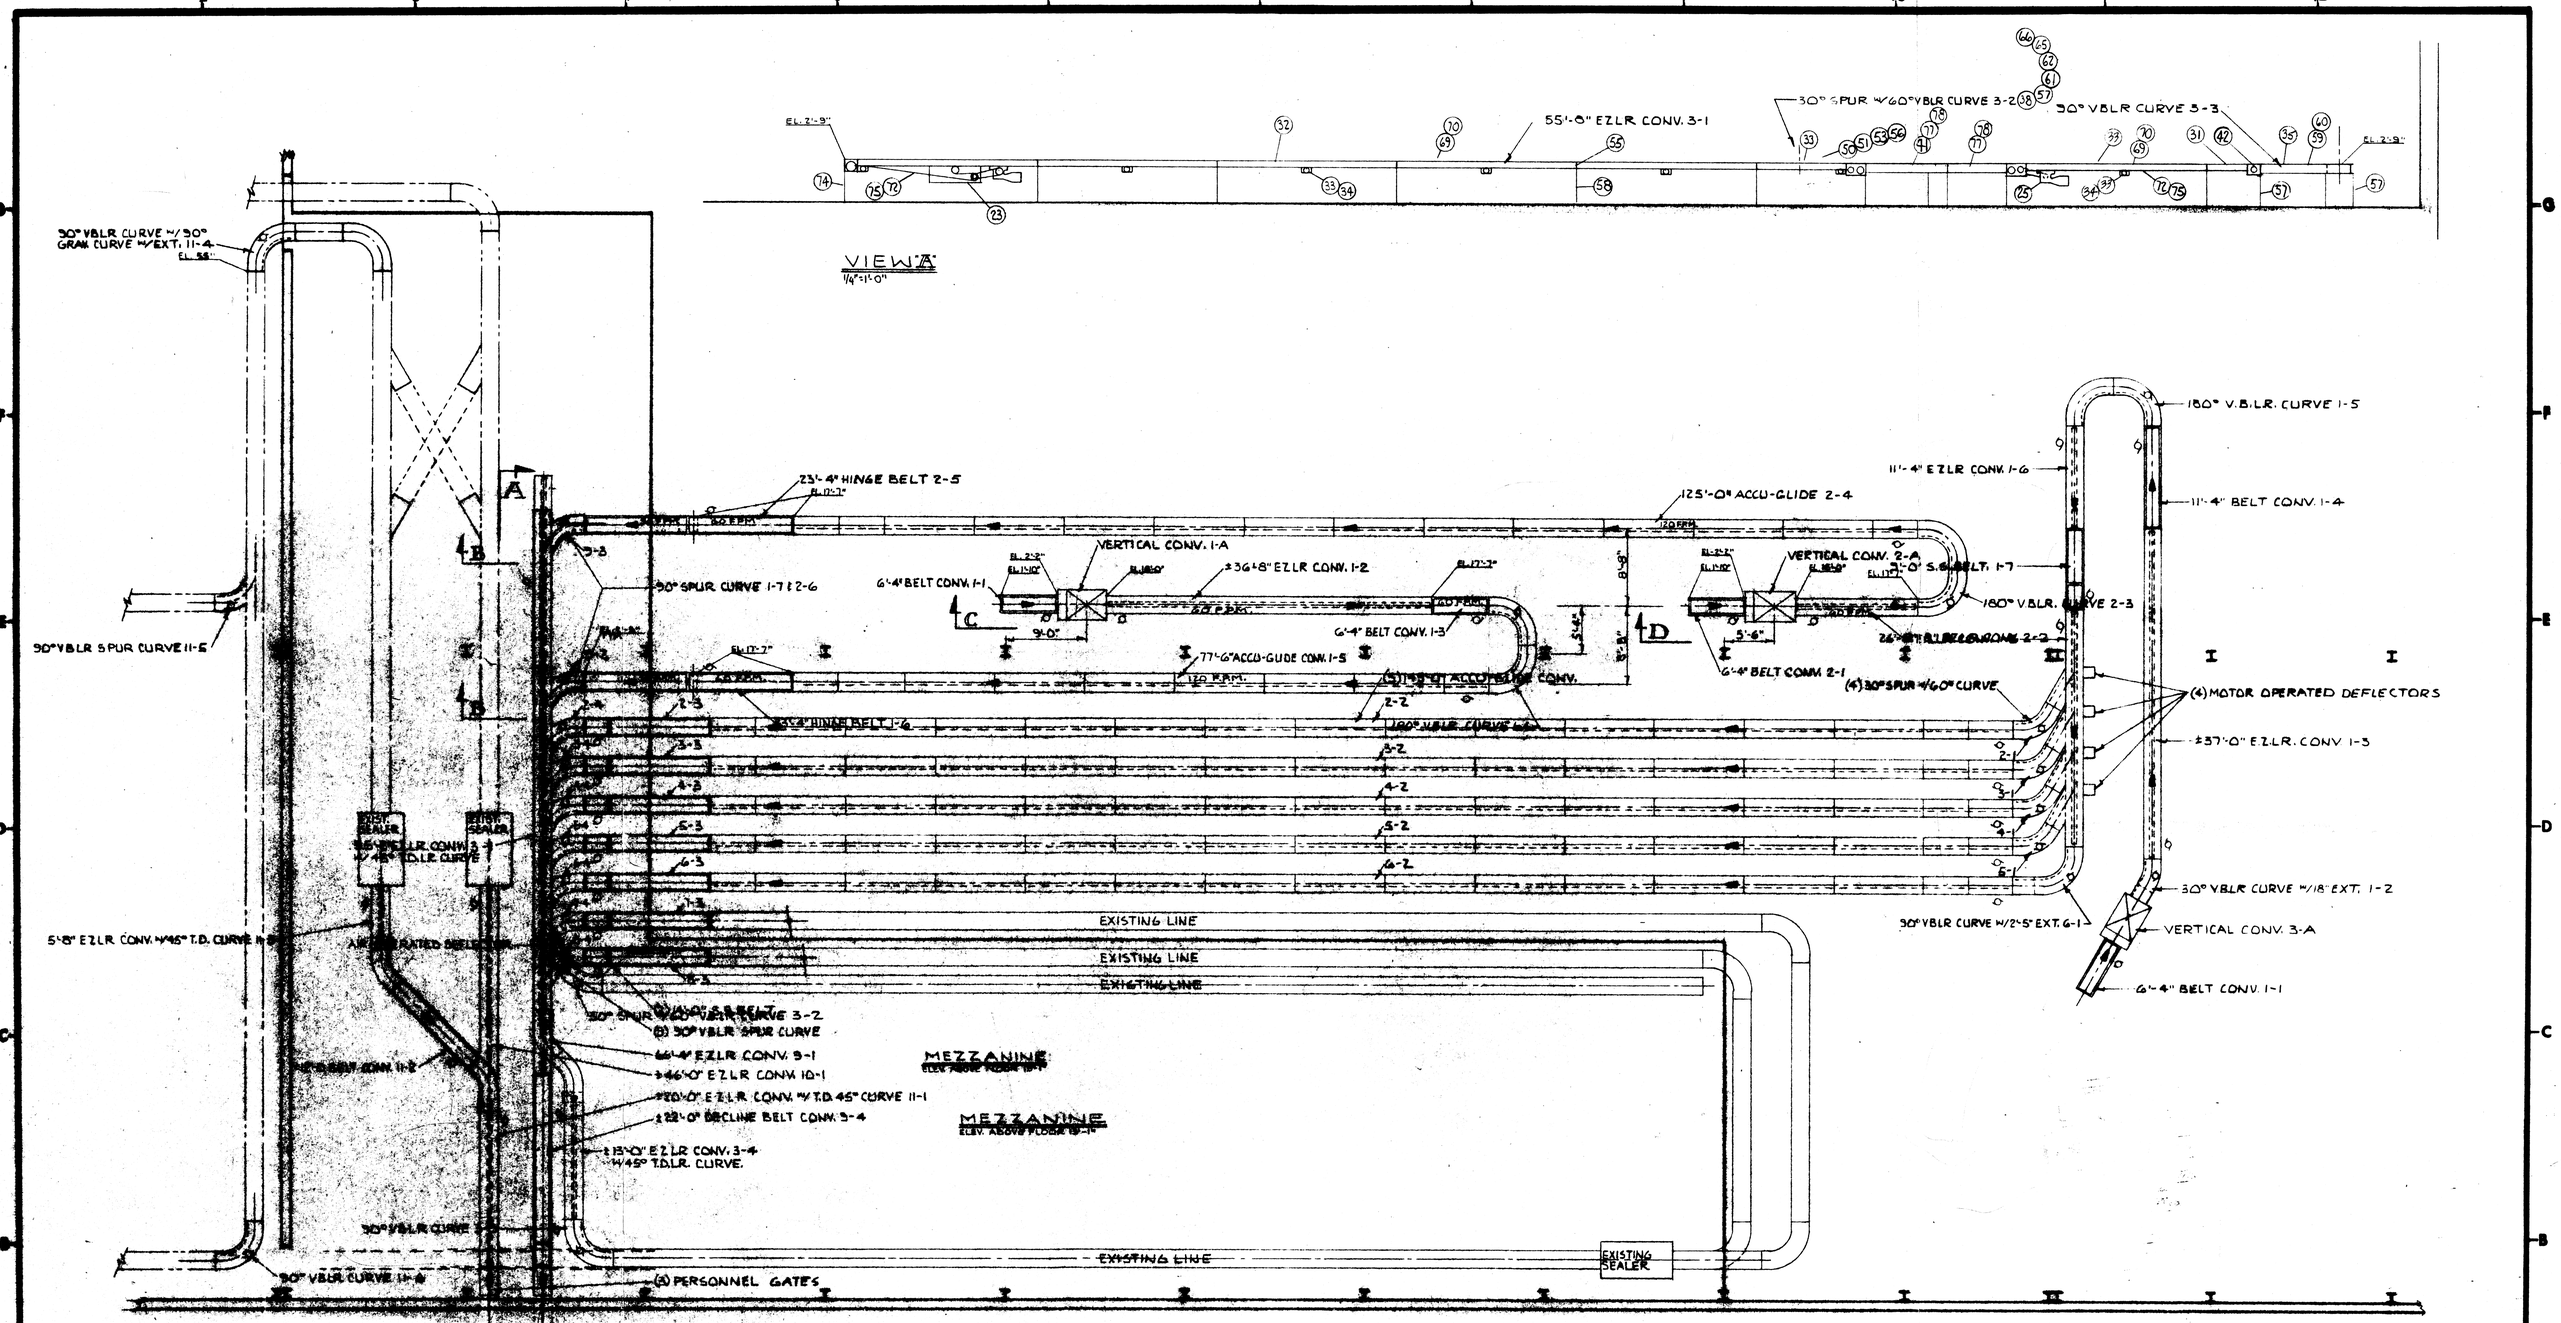

PLAN VIEW PHASE I LOWER DECK

NOTE: MOTOR VOLTAGE = 575V.

B	5/28/86	REVISED LINE 3	BEN
A	7/8	REVISED	BEN
REV	DATE	DESCRIPTION	BY

SUBJECT: MINNEES RIVER CORP. OLD TOWN, MAINE

TITLE: WAREHOUSE REVISIONS PHASE II LOWER DECK PLAN & ELEVATION

ALVEY INC. ST. LOUIS, MISSOURI • 63130 • U.S.A.

DWN: BEN | DATE: 4-25-86 | SCALE: 1/4"=1'-0"

DWG. NO. 07B0560109-1

FORM 2 REV. 5/77

SPECIFIC DIMENSIONS, SECTIONS AND CENTER OF LOCATION OF 4 AND 10 FEET. SECTION DETAILS THAT MAY BE SHOWN ON THIS DRAWING ARE TO BE VERIFIED AGAINST ACTUAL BUILDING AND LAYOUT ARRANGEMENT.

VERIFY BUILDING DIMENSIONS AND SYSTEM LAYOUT BEFORE STARTING INSTALLATION. DUE TO CONSTRUCTION TOLERANCES, ACTUAL BUILDING DIMENSIONS MAY DIFFER FROM THOSE ON INSTALLATION DRAWINGS.

THIS BLUEPRINT IS THE PROPERTY OF ALVEY INC., ST. LOUIS, MO. AND IS TO BE RETURNED IMMEDIATELY UPON DEMAND. THE INFORMATION, DESIGNS, ETC., SHOWN HEREON ARE CONFIDENTIAL AND ARE NOT TO BE COPIED, DIVULGED OR SUBMITTED TO OTHERS.