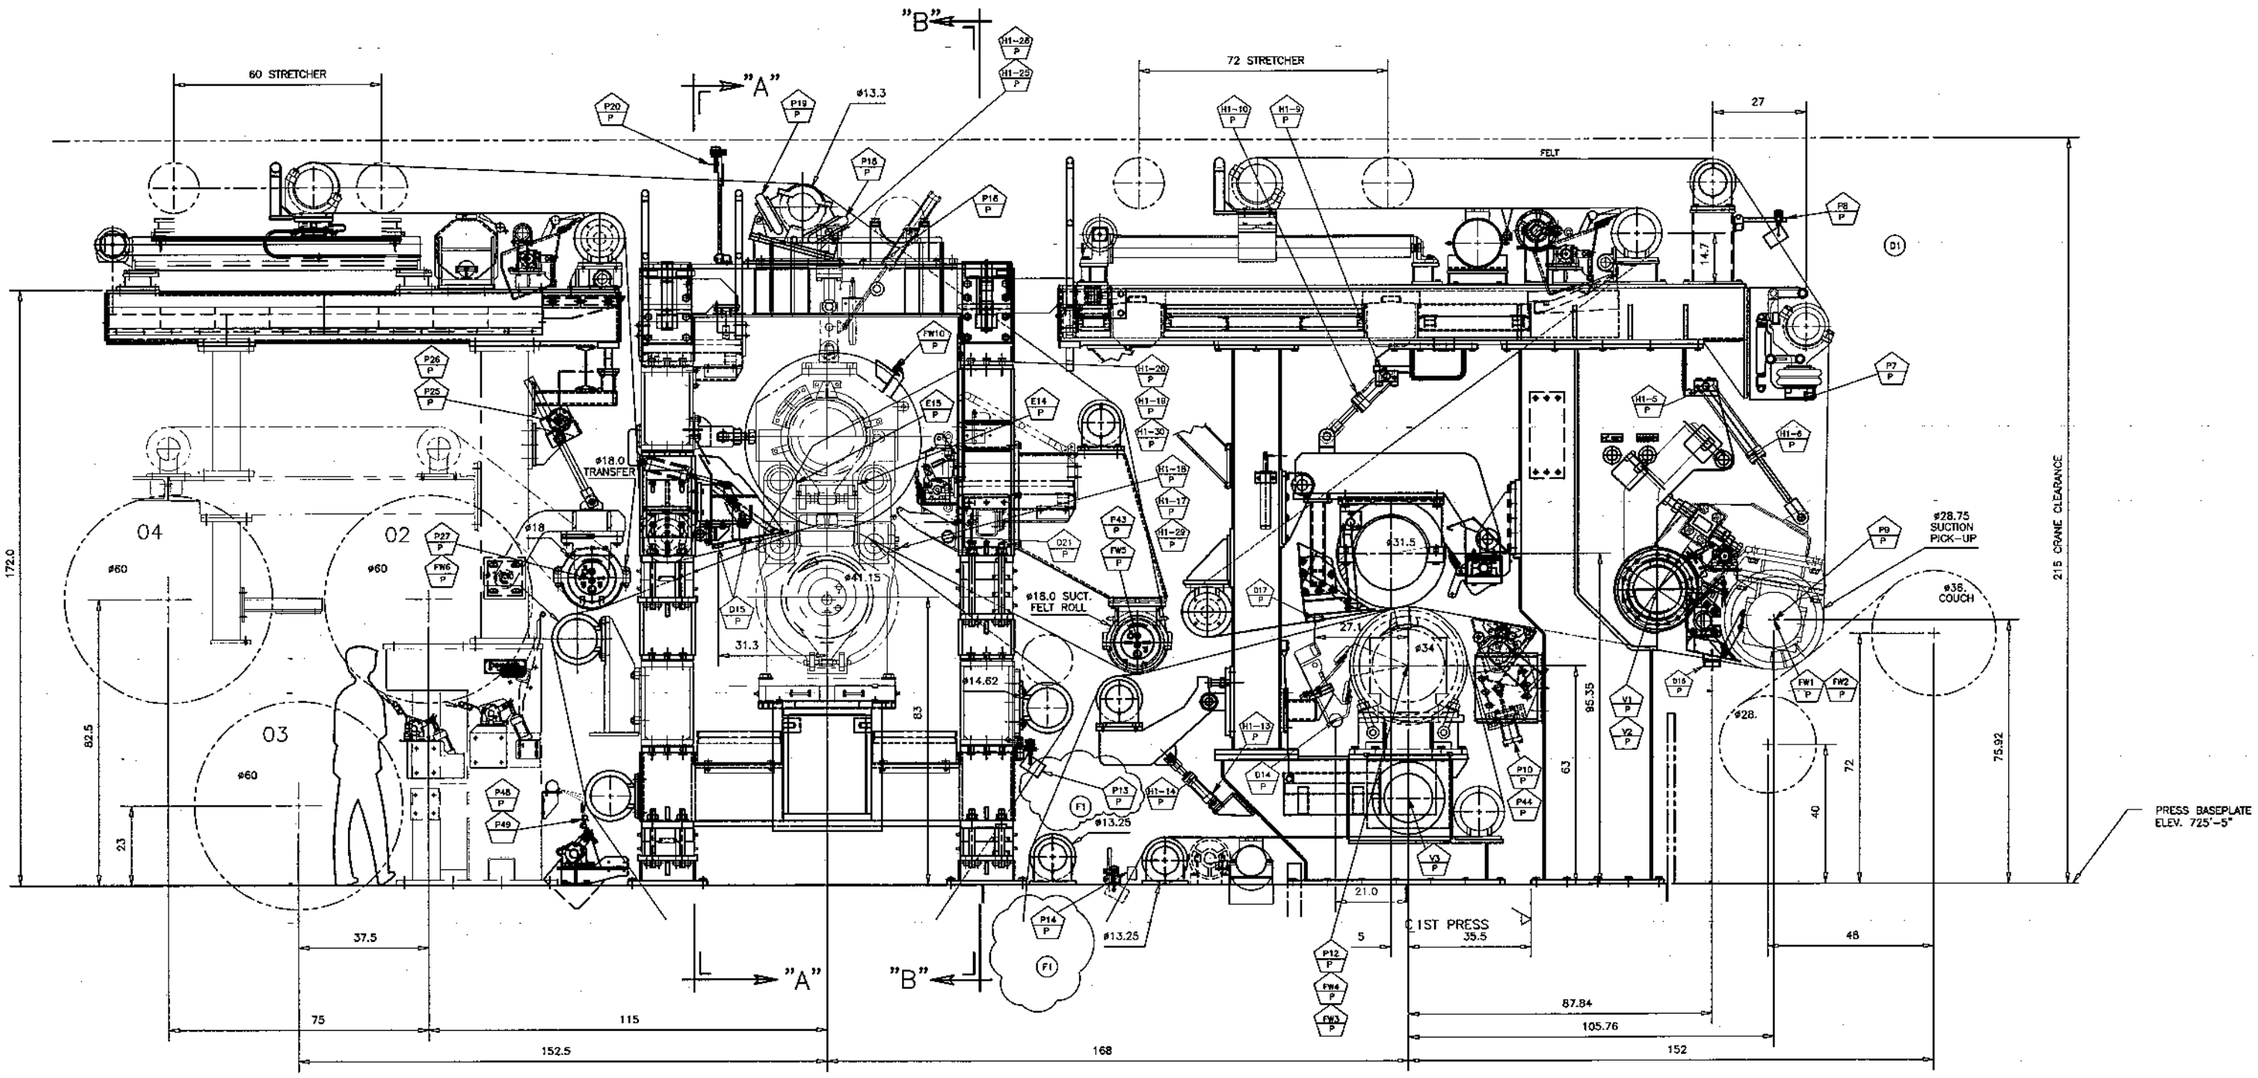

FRONT ELEVATION ⓒ1