

BATH CAPACITY = 296.07 CU. FT.

SHIPPING DATA	
APPROX. OVERALL HEIGHT:	122 3/16"
APPROX. OVERALL LENGTH:	316 3/16"
APPROX. OVERALL WIDTH:	98 5/16"
APPROX. PACKAGE WEIGHT:	21,395 LBS

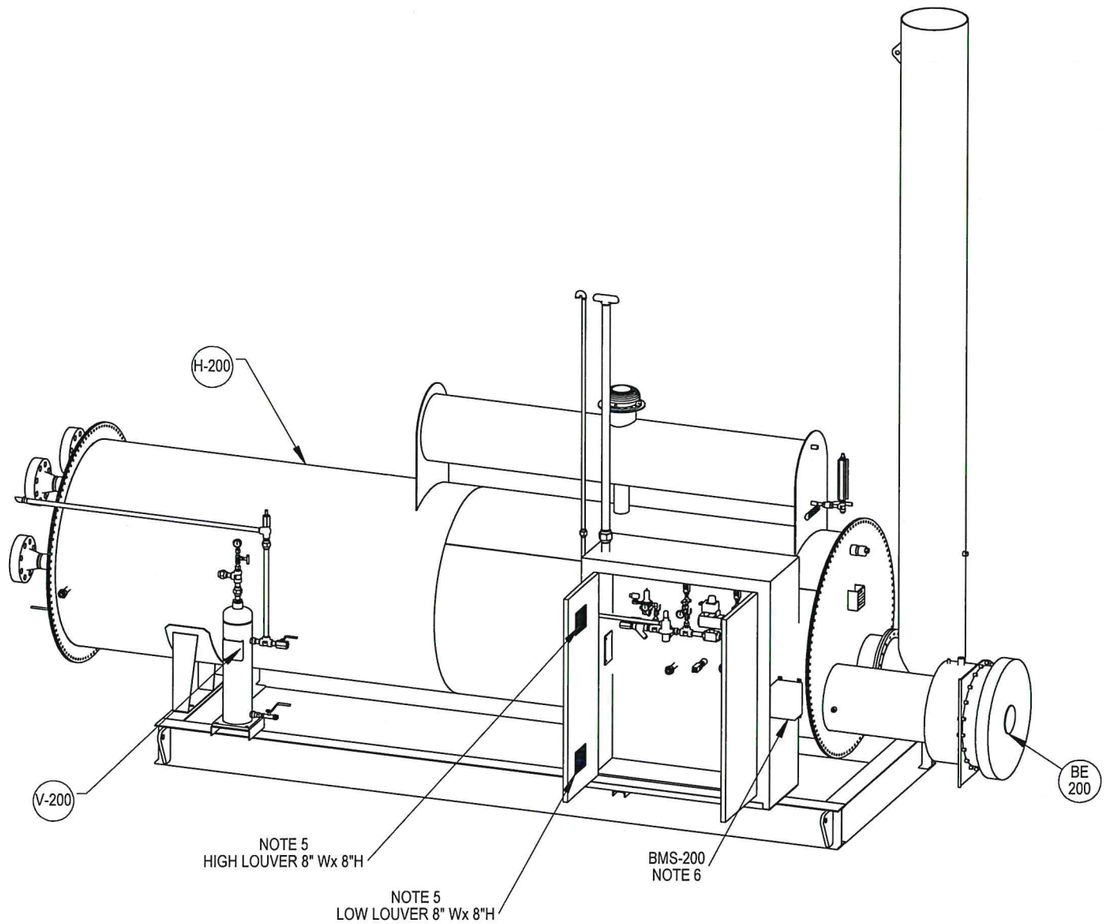

DIMETRIC VIEW
SCALE: 1:45

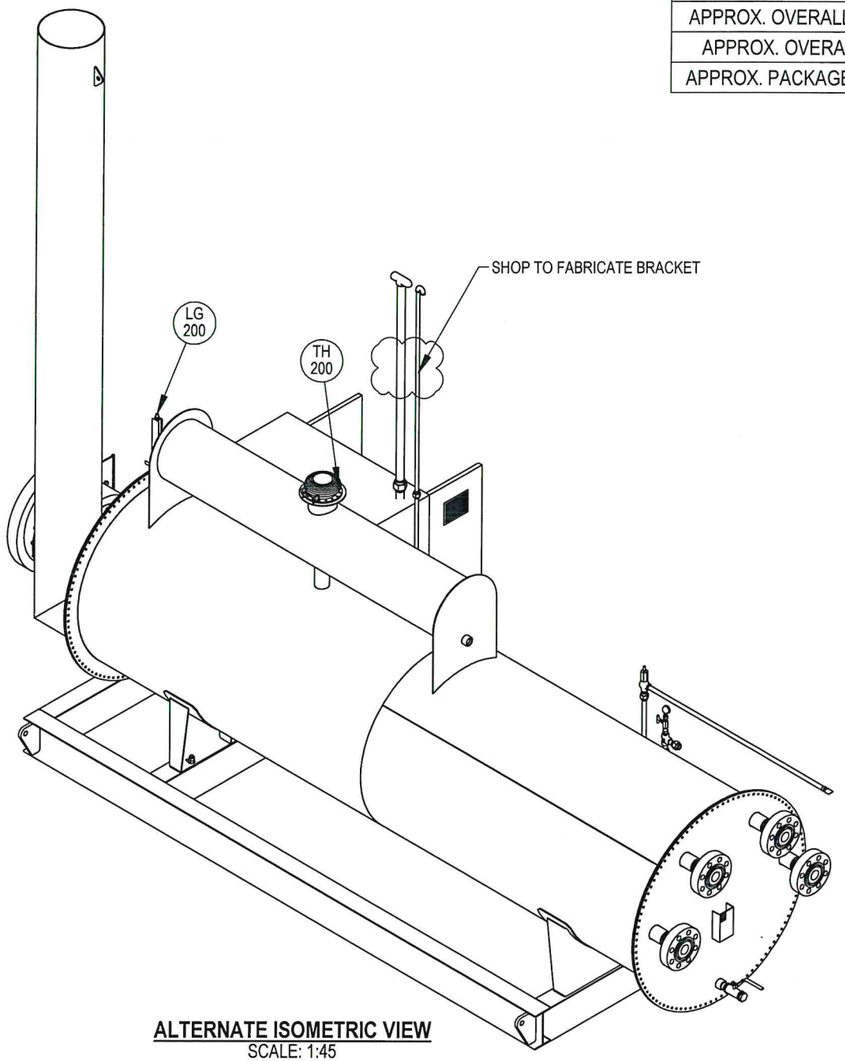

ALTERNATE ISOMETRIC VIEW
SCALE: 1:45

ORIGINAL

NOTES
1. 24 oz. PNEUMATIC TEST REQUIRED ON SHELL & FIRETUBE.
2. PIPE SUPPORTS WHERE REQUIRED.
3. SHIP LOOSE ITEMS TO BE BOXED AND SEALED PRIOR TO SHIPMENT.
4. PLUG ALL OUTLETS PRIOR TO SHIPMENT.
5. LOUVERS MUST BE LOCATED AS SHOWN IN THIS ORIENTATION.
6. BMS-200 MUST HAVE CONTROLS ROTATED 90° TO FACE PLATFORM SUPPLIED IN FIELD.

REV.	DATE	BY:	CHK:	APP:	DESCRIPTION
0	NOV 02/23	AC	D	G	ISSUED FOR CONSTRUCTION

DRAWING REVISIONS

ISSUED FOR CONSTRUCTION

SIGNED: _____

DATE: _____

W.O.: _____

S/N: _____

ALL DIMENSIONS IN INCHES

NWP INDUSTRIES LP

P.O. BOX 6280, INNISFAIL, AB T4G 1S9
PH: (403) 227-4100 FAX: (403) 227-4102

PROJECTION:


SCALE: AS NOTED

NWP INDUSTRIES LP.
2.0 MMBTU/HR LINEHEATER
62" OD x 240" S/S
(1) 4" CL2500 RF PRE-HEAT 8 PASS
(1) 4" CL2500 RF RE-HEAT 8 PASS
GENERAL ARRANGEMENT

DWN:	CHK:	APP:
AC	D	G
DATE: OCT 31/23	DATE: NOV 07 2023	DATE: NOV 07 2023

SHEET:	DWG:	REV:
1 OF 4	11605-001-G-000	0

COPYRIGHT © 2012 NWP THIS DRAWING IS PROPERTY OF NWP INDUSTRIES LP. AND MAY NOT BE REPRODUCED WITHOUT PERMISSION. THIS DRAWING MUST BE RETURNED UPON REQUEST.

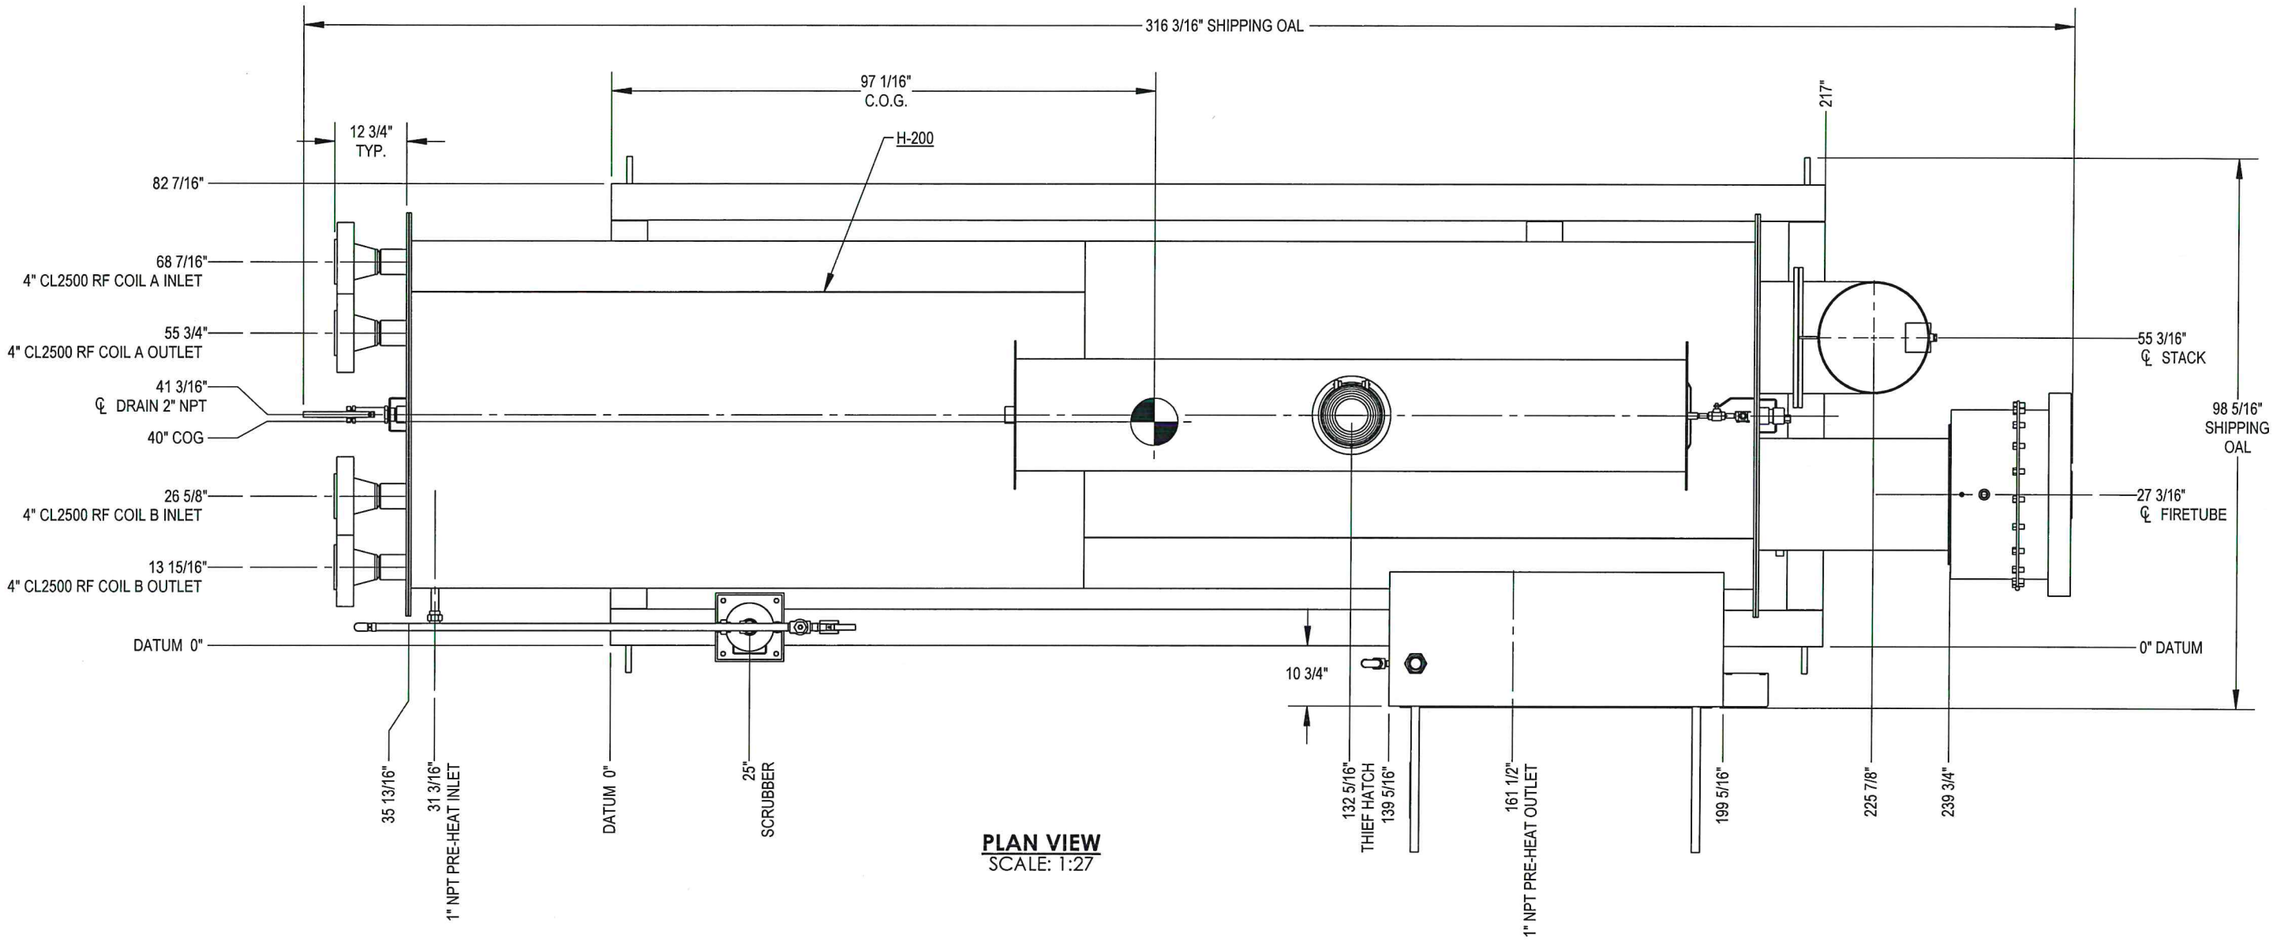

PLAN VIEW
SCALE: 1:27

ORIGINAL

REV.	DATE	BY:	CHK:	APP:	DESCRIPTION
0	NOV 02/23	AC			ISSUED FOR CONSTRUCTION

DRAWING REVISIONS

ISSUED FOR CONSTRUCTION

SIGNED: _____

DATE: _____

W.O.: _____

S/N: _____

ALL DIMENSIONS IN INCHES

NWP INDUSTRIES LP

P.O. BOX 6280, INNISFAIL, AB T4G 1S9
PH: (403) 227-4100 FAX: (403) 227-4102

PROJECTION:


SCALE: AS NOTED

NWP INDUSTRIES LP.
2.0 MMBTU/HR LINEHEATER
62" OD x 240" S/S
(1) 4" CL2500 RF PRE-HEAT 8 PASS
(1) 4" CL2500 RF RE-HEAT 8 PASS
GENERAL ARRANGEMENT

DWN:	CHK:	APP:
AC		
DATE: OCT 31/23	DATE: NOV 07 2023	DATE: NOV 07 2023

SHEET:	DWG:	REV:
2 OF 4	11605-001-G-000	0

COPYRIGHT © 2012 NWP THIS DRAWING IS PROPERTY OF NWP INDUSTRIES LP. AND MAY NOT BE REPRODUCED WITHOUT PERMISSION. THIS DRAWING MUST BE RETURNED UPON REQUEST.

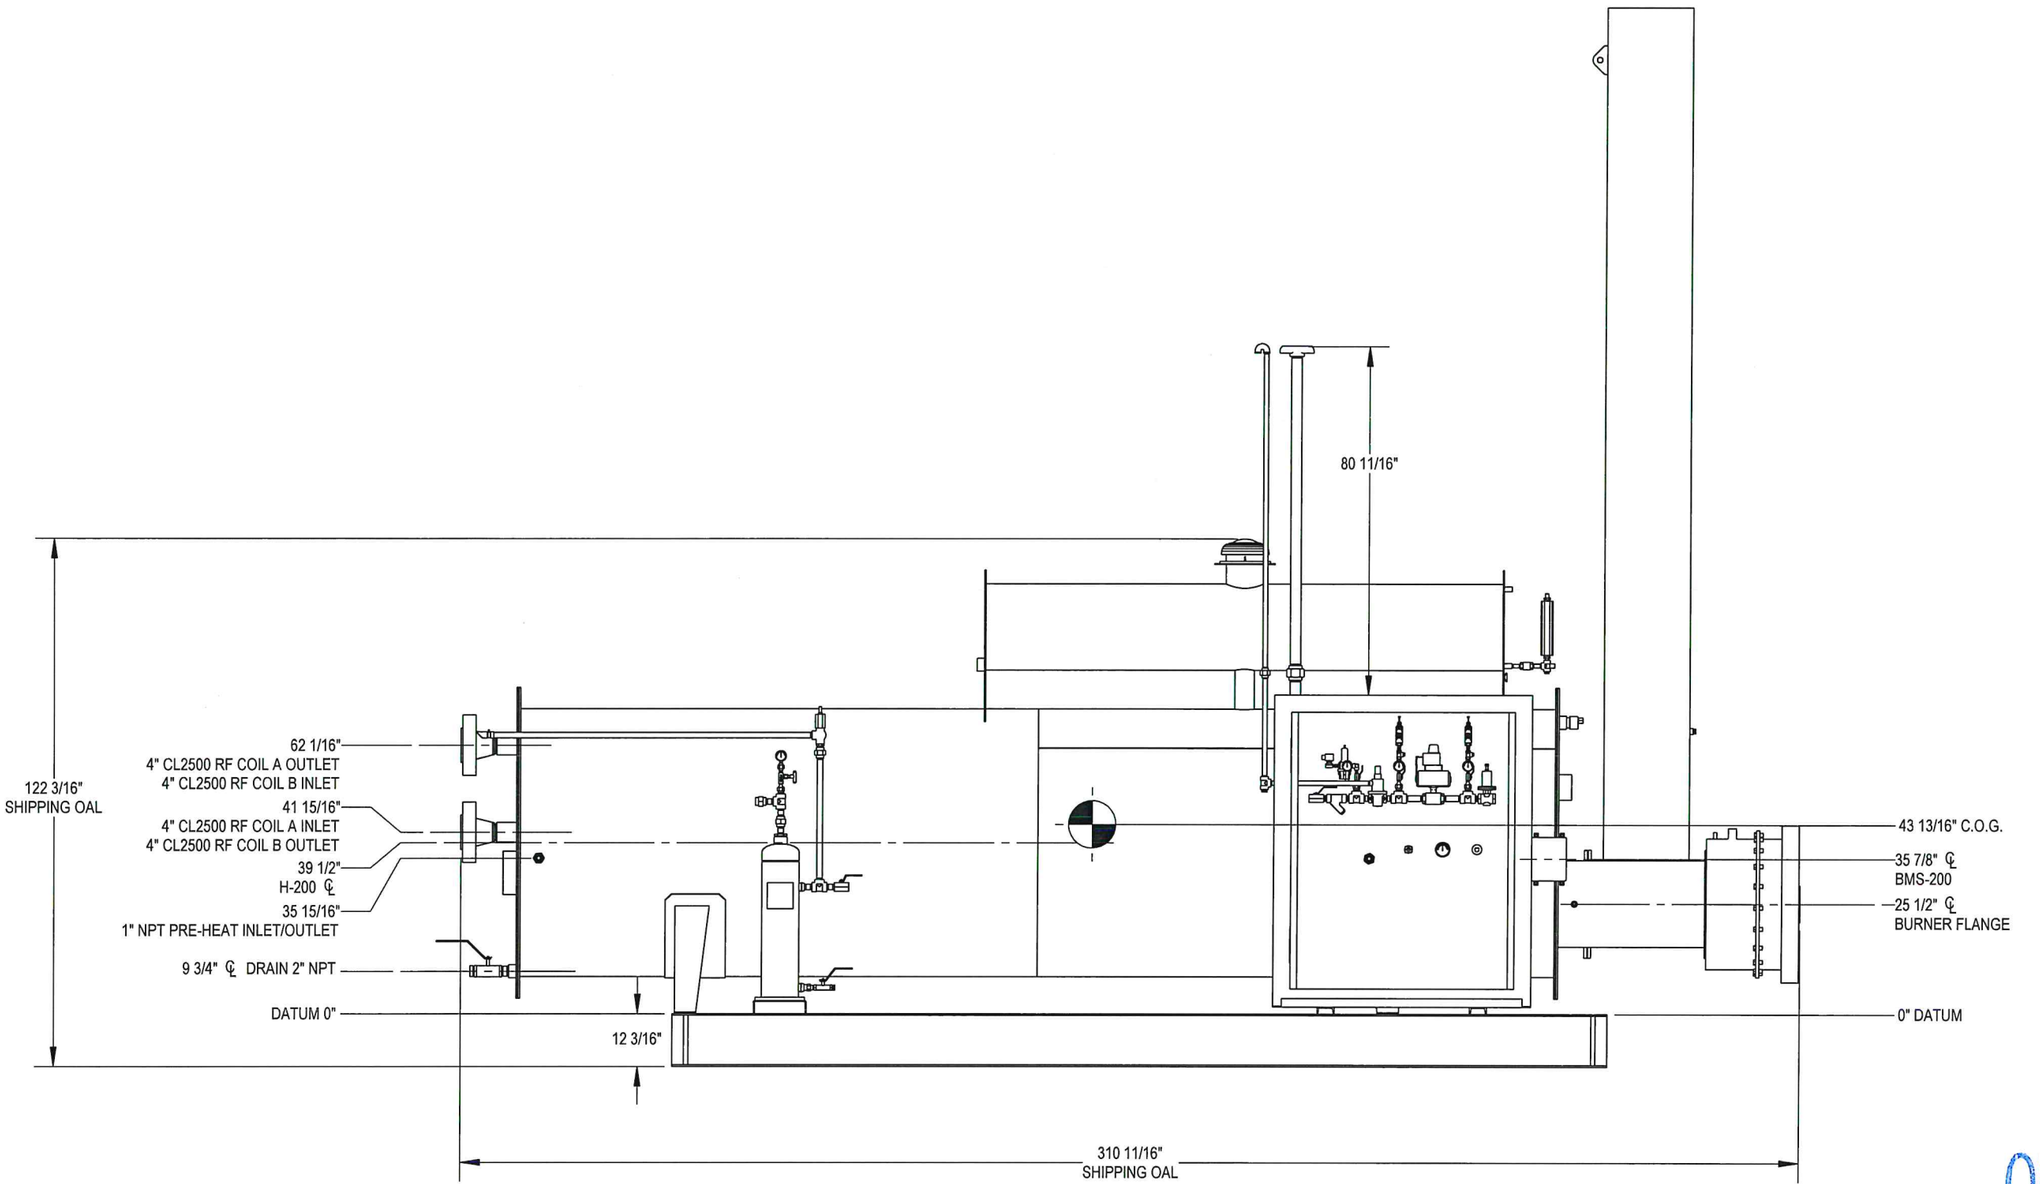

ORIGINAL

REV.	DATE	BY:	CHK:	APP:	DESCRIPTION
0	NOV 02/23	AC	D	[illegible]	ISSUED FOR CONSTRUCTION

DRAWING REVISIONS

ISSUED FOR CONSTRUCTION

SIGNED: _____

DATE: _____

W.O.: _____

S/N: _____

ALL DIMENSIONS IN INCHES

NWP INDUSTRIES LP

P.O. BOX 6280, INNISFAIL, AB T4G 1S9
PH: (403) 227-4100 FAX: (403) 227-4102

PROJECTION:


SCALE: AS NOTED

NWP INDUSTRIES LP.
2.0 MMBTU/HR LINEHEATER
62" OD x 240" S/S
(1) 4" CL2500 RF PRE-HEAT 8 PASS
(1) 4" CL2500 RF RE-HEAT 8 PASS
GENERAL ARRANGEMENT


DWN:	CHK:	APP:
AC	D	[illegible]
DATE: OCT 31/23	DATE: NOV 07 2023	DATE: NOV 07 2023

SHEET: 3 OF 4 | DWG: 11605-001-G-000 | REV: 0

COPYRIGHT © 2012 NWP THIS DRAWING IS PROPERTY OF NWP INDUSTRIES LP. AND MAY NOT BE REPRODUCED WITHOUT PERMISSION. THIS DRAWING MUST BE RETURNED UPON REQUEST.

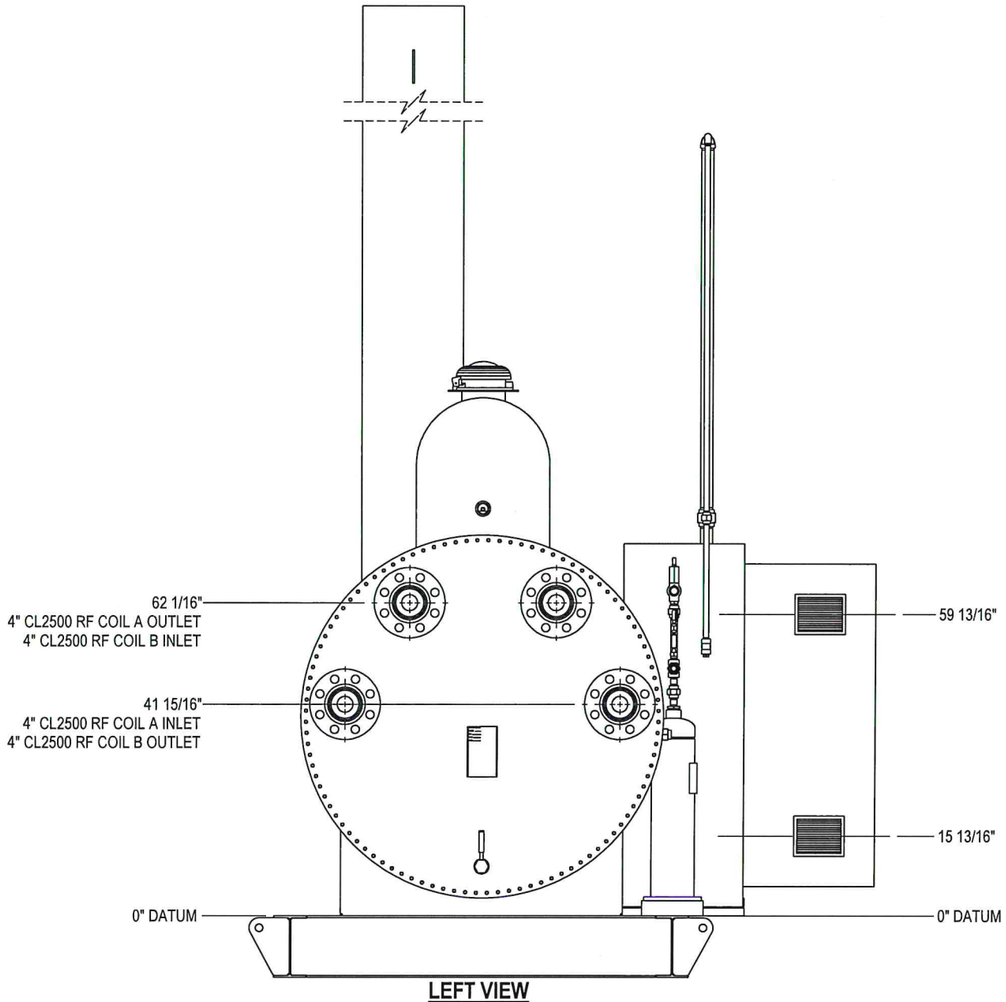

LEFT VIEW
SCALE: 1:30

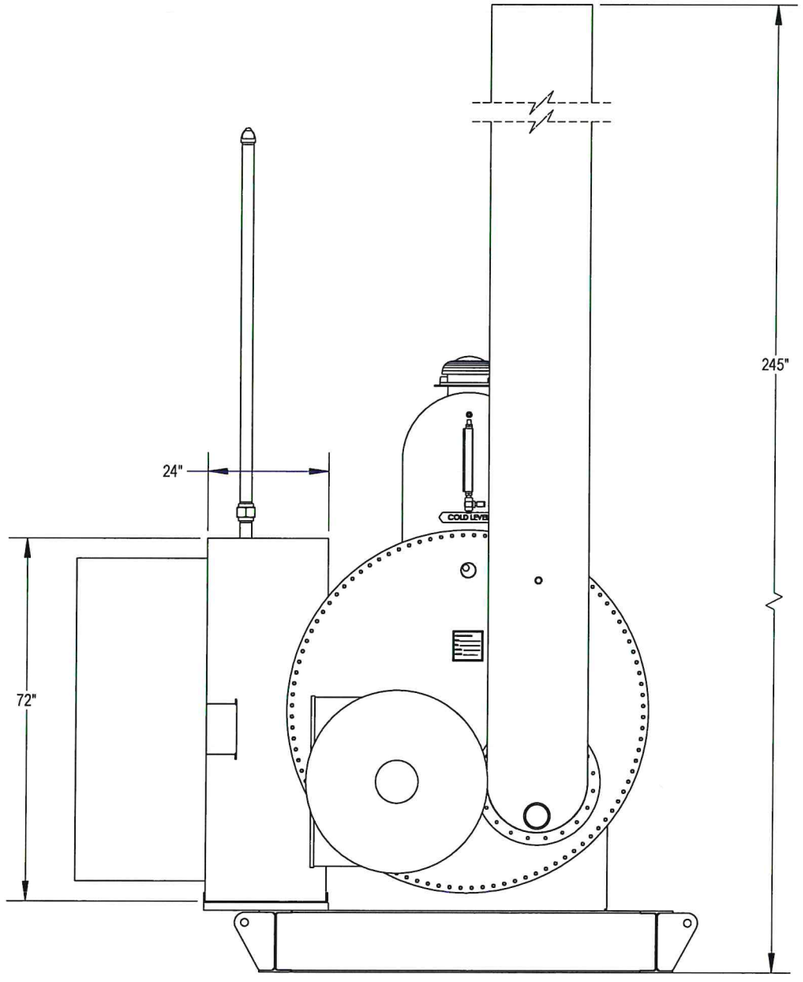

RIGHT VIEW
SCALE: 1:30

ORIGINAL

REV.	DATE	BY:	CHK:	APP:	DESCRIPTION
0	NOV 02/23	AC			ISSUED FOR CONSTRUCTION

DRAWING REVISIONS

ISSUED FOR CONSTRUCTION

SIGNED: _____

DATE: _____

W.O.: _____

S/N: _____

ALL DIMENSIONS IN INCHES

NWP INDUSTRIES LP

P.O. BOX 6280, INNISFAIL, AB T4G 1S9
PH: (403) 227-4100 FAX: (403) 227-4102

PROJECTION:

SCALE: AS NOTED

NWP INDUSTRIES LP.
2.0 MMBTU/HR LINEHEATER
62" OD x 240" S/S
(1) 4" CL2500 RF PRE-HEAT 8 PASS
(1) 4" CL2500 RF RE-HEAT 8 PASS
GENERAL ARRANGEMENT

DWN:	AC	CHK:	APP:
DATE:	OCT 31/23	DATE: NOV 07 2023	DATE: NOV 07 2023

SHEET:	DWG:	REV:
4 OF 4	11605-001-G-000	0

COPYRIGHT © 2012 NWP THIS DRAWING IS PROPERTY OF NWP INDUSTRIES LP. AND MAY NOT BE REPRODUCED WITHOUT PERMISSION. THIS DRAWING MUST BE RETURNED UPON REQUEST.