TERIALS
PLT 44W/SA36
PLT 44W/SA36
PL 4W/SA36
NTAINMENT TANK
PLT 44W/SA36
PLT 44W/SA36
PLT 44W/SA36

BILL OF MATERIALS

MK	QTY.	DESCRIPTION	ELEVATION	SERVICE
C1	1	3" NPT 2000# COLLAR	DOME	VENT
C2	1	3/4" NPT 2000# COLLAR	DOME	GAUGE BOARD
C3	1	2" NPT 2000# COLLAR	4"	SECONDARY DRAIN
C4	1	3" NPT 2000# COLLAR C/W 3" SCH 80 NIPPLE	6"	LOAD OUT
C5	1	2" NPT 2000# COLLAR C/W 3" SCH 80 NIPPLE	90"	HLSD
C6	1	2" NPT NIPPLE	6"	MONITOR
C7	1	1/2" 2000# COLLAR	90"	BREATHER VENT
C8	1	1/2" 2000# COLLAR	9"	T.I.
C9	1	3/4" 2000# COLLAR	15 1/2"	HEATING CHAMBER
C10	1	2" 2000# COLLAR	6"	HEATING CHAMBER
C11a/b	2	2" 2000# COLLAR C/W 2" NPT NIPPLE	86"	INLET
12	1	8" JAYCO JT-8 THIEF HATCH	DOME	THEIF HATCH
13	1	DUAL MANWAY SET	24"	MANWAY

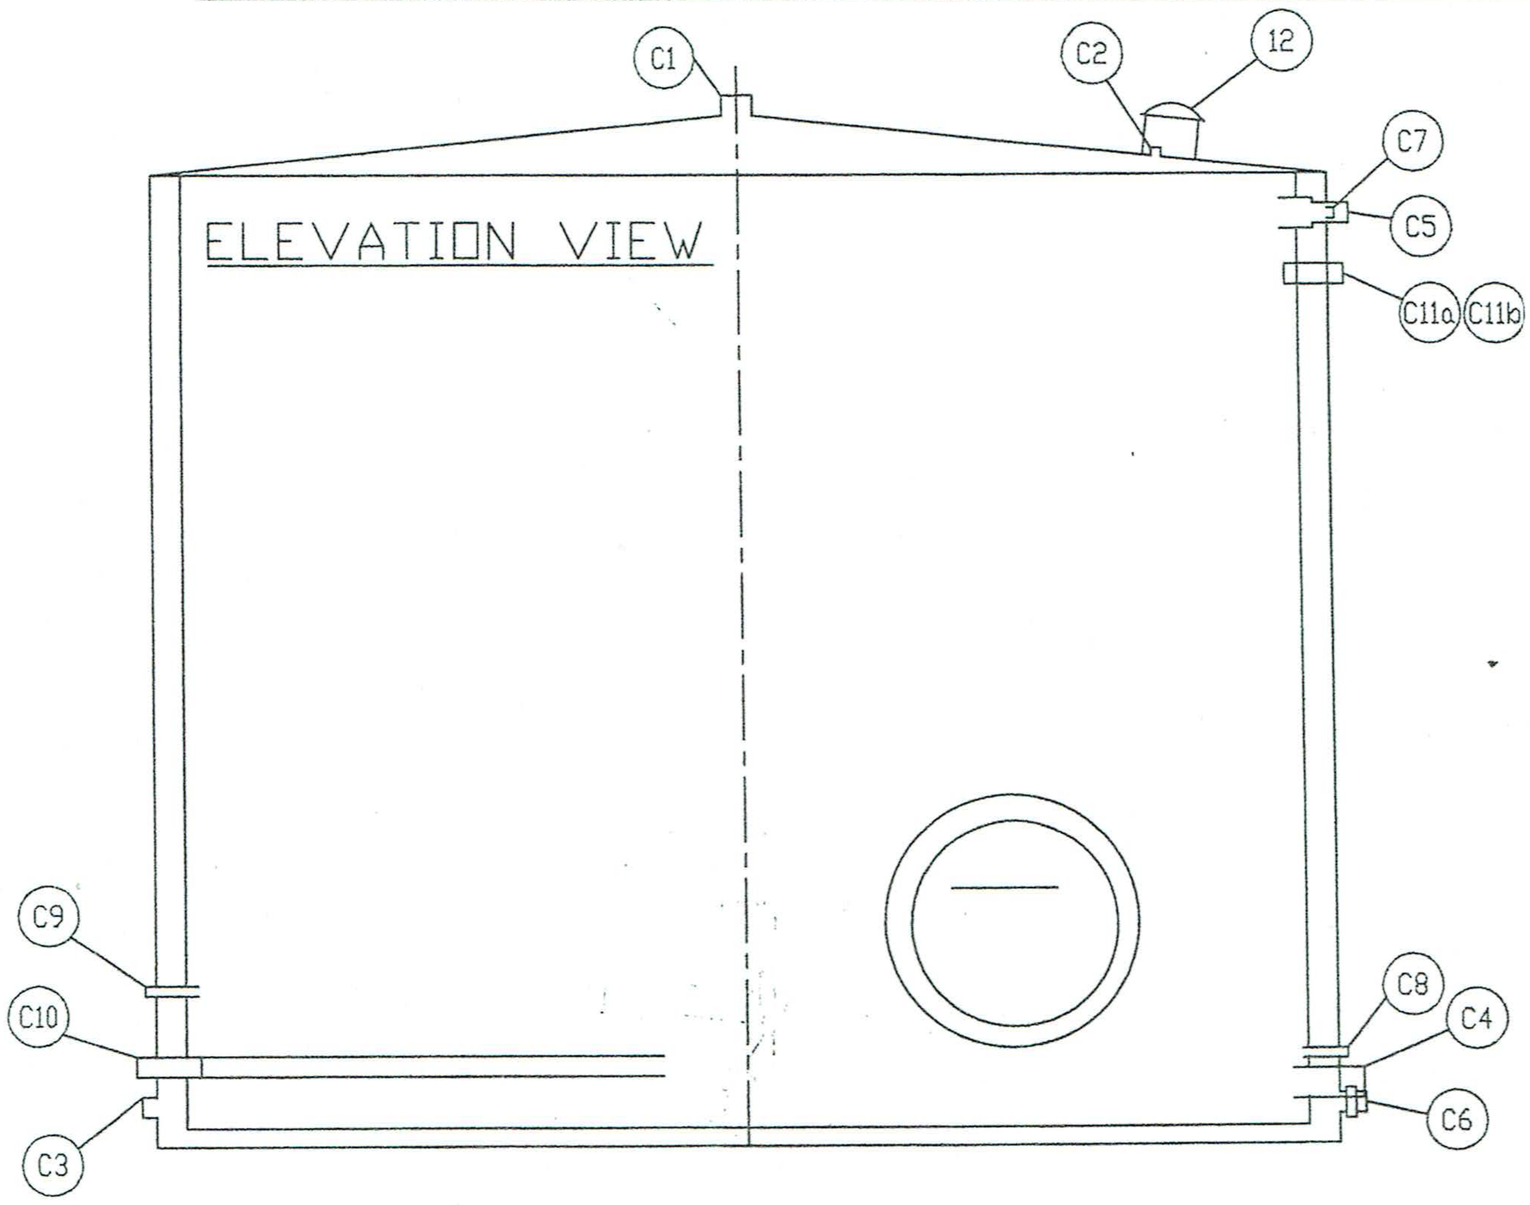

TANKSTORE LTD.
Box 100
Halkirk, Alberta,
Canada, T0C 1M0
403 884 2001

DATE 2006-02-07	CLIENT **TOP OILFIELD RENTALS LTD.**		
DESIGNED BY			
DRAWN BY C. Kelly	TITLE 100 BBLSC TANK		
CHECKED BY			
APPROVED BY CK	PROJECT NO. 3644T	FILENAME 3644T TANK DRAWING	
SCALE NTS	SHEET NO. 1 OF 1	DRAWING NO. 3644T	REV. NO. 0

ON
06
Kelly