


THIS DRAWING IS THE PROPERTY OF ENLYN PROCESS SYSTEMS AND IS NOT TO BE USED FOR ANY PURPOSE OTHER THAN FOR WHICH IT IS INTENDED

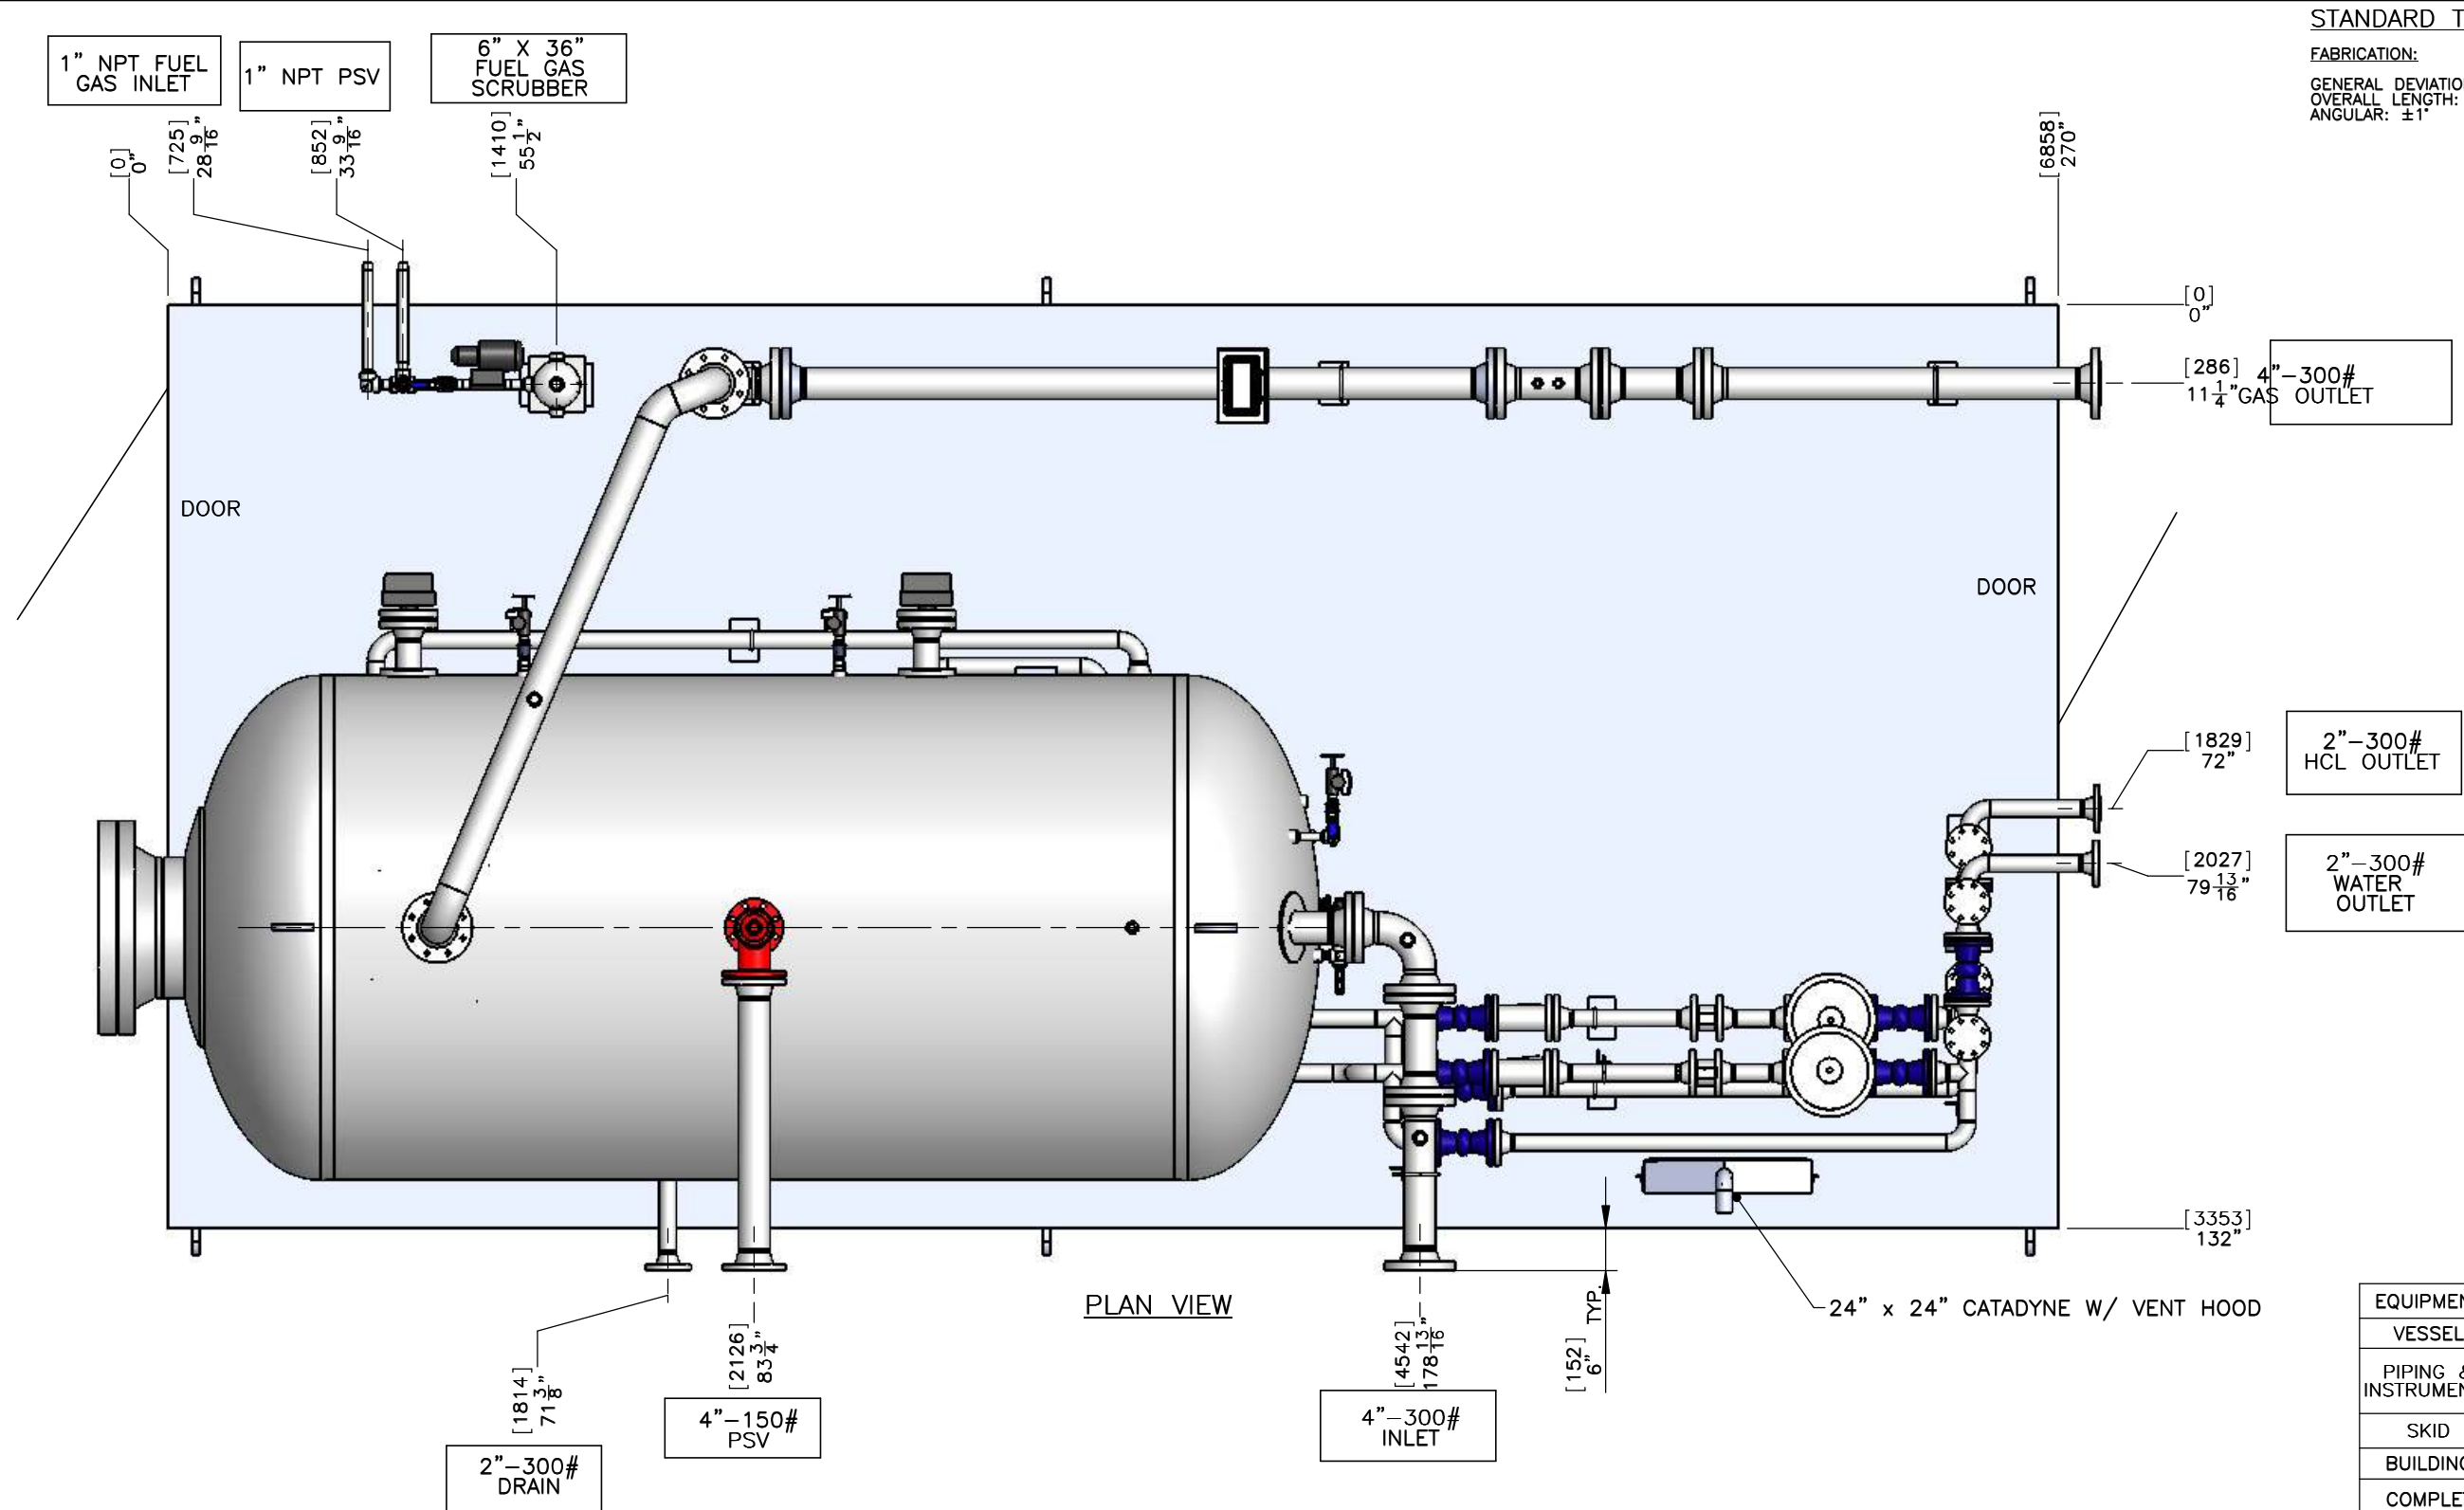

STANDARD TOLERANCES

FABRICATION:

GENERAL DEVIATION: $\pm 1/8"$
OVERALL LENGTH: $\pm 1/4"$
ANGULAR: $\pm 1^\circ$

GENERAL NOTES:

1. ALL INSTRUMENTS TO BE VENTED TO 1" THREADED VENT HEADER.
2. ALL FUEL GAS 1" NPT FITTINGS TO BE S/80 3000#.
3. ALL S.S. TUBING AND FITTINGS TO BE SWAGELOK BRAND.
3/8" TUBING TO BE 0.035" WALL 316 L
1/2" TUBING TO BE 0.049" WALL 316 L
4. BLAST USING SSPC-SP6 COMMERCIAL.
5. PAINT PIPING, VESSEL AND SKID QC-315 TAN, TWO SHOP COATS CLOVERDALE DTM POLY ENAMEL.
6. BUILD PROCESS PIPING TO ENLYN PIPE SPEC "BS" -300# SOUR.
7. BUILD FUEL GAS PIPING TO ENLYN PIPE SPEC "AB" -150# SOUR.

3	ISSUED FOR CONSTRUCTION	JRB	01.28.15		
2	REVISED SKID SIZE	JRB	01.19.15		
1	REVISED PER MARKUPS	JRB	01.09.15		
0	ISSUED FOR APPROVAL	JRB	11.18.14		
REV	DESCRIPTION	DWN BY	DATE	CHK	APP

REVISIONS



72" X 10' 700PSI SEPARATOR

DWN	BY	DATE
CHK	JRB	
ENG APP	QC, DH	
QC APP		


Customer: ENLYN STOCK			
DWG NO: E10-C	REV 3	SHT 1/5	Shop Order: E10

EQUIPMENT	WEIGHT
VESSEL	18,300LBS.
PIPING & INSTRUMENTS	TBD
SKID	TBD
BUILDING	TBD
COMPLETE SHIPPING WEIGHT	TBD

THIS DRAWING IS THE PROPERTY OF ENLYN PROCESS SYSTEMS AND IS NOT TO BE USED FOR ANY PURPOSE OTHER THAN FOR WHICH IT IS INTENDED

STANDARD TOLERANCES

FABRICATION:
GENERAL DEVIATION: $\pm 1/8"$
OVERALL LENGTH: $\pm 1/4"$
ANGULAR: $\pm 1^\circ$

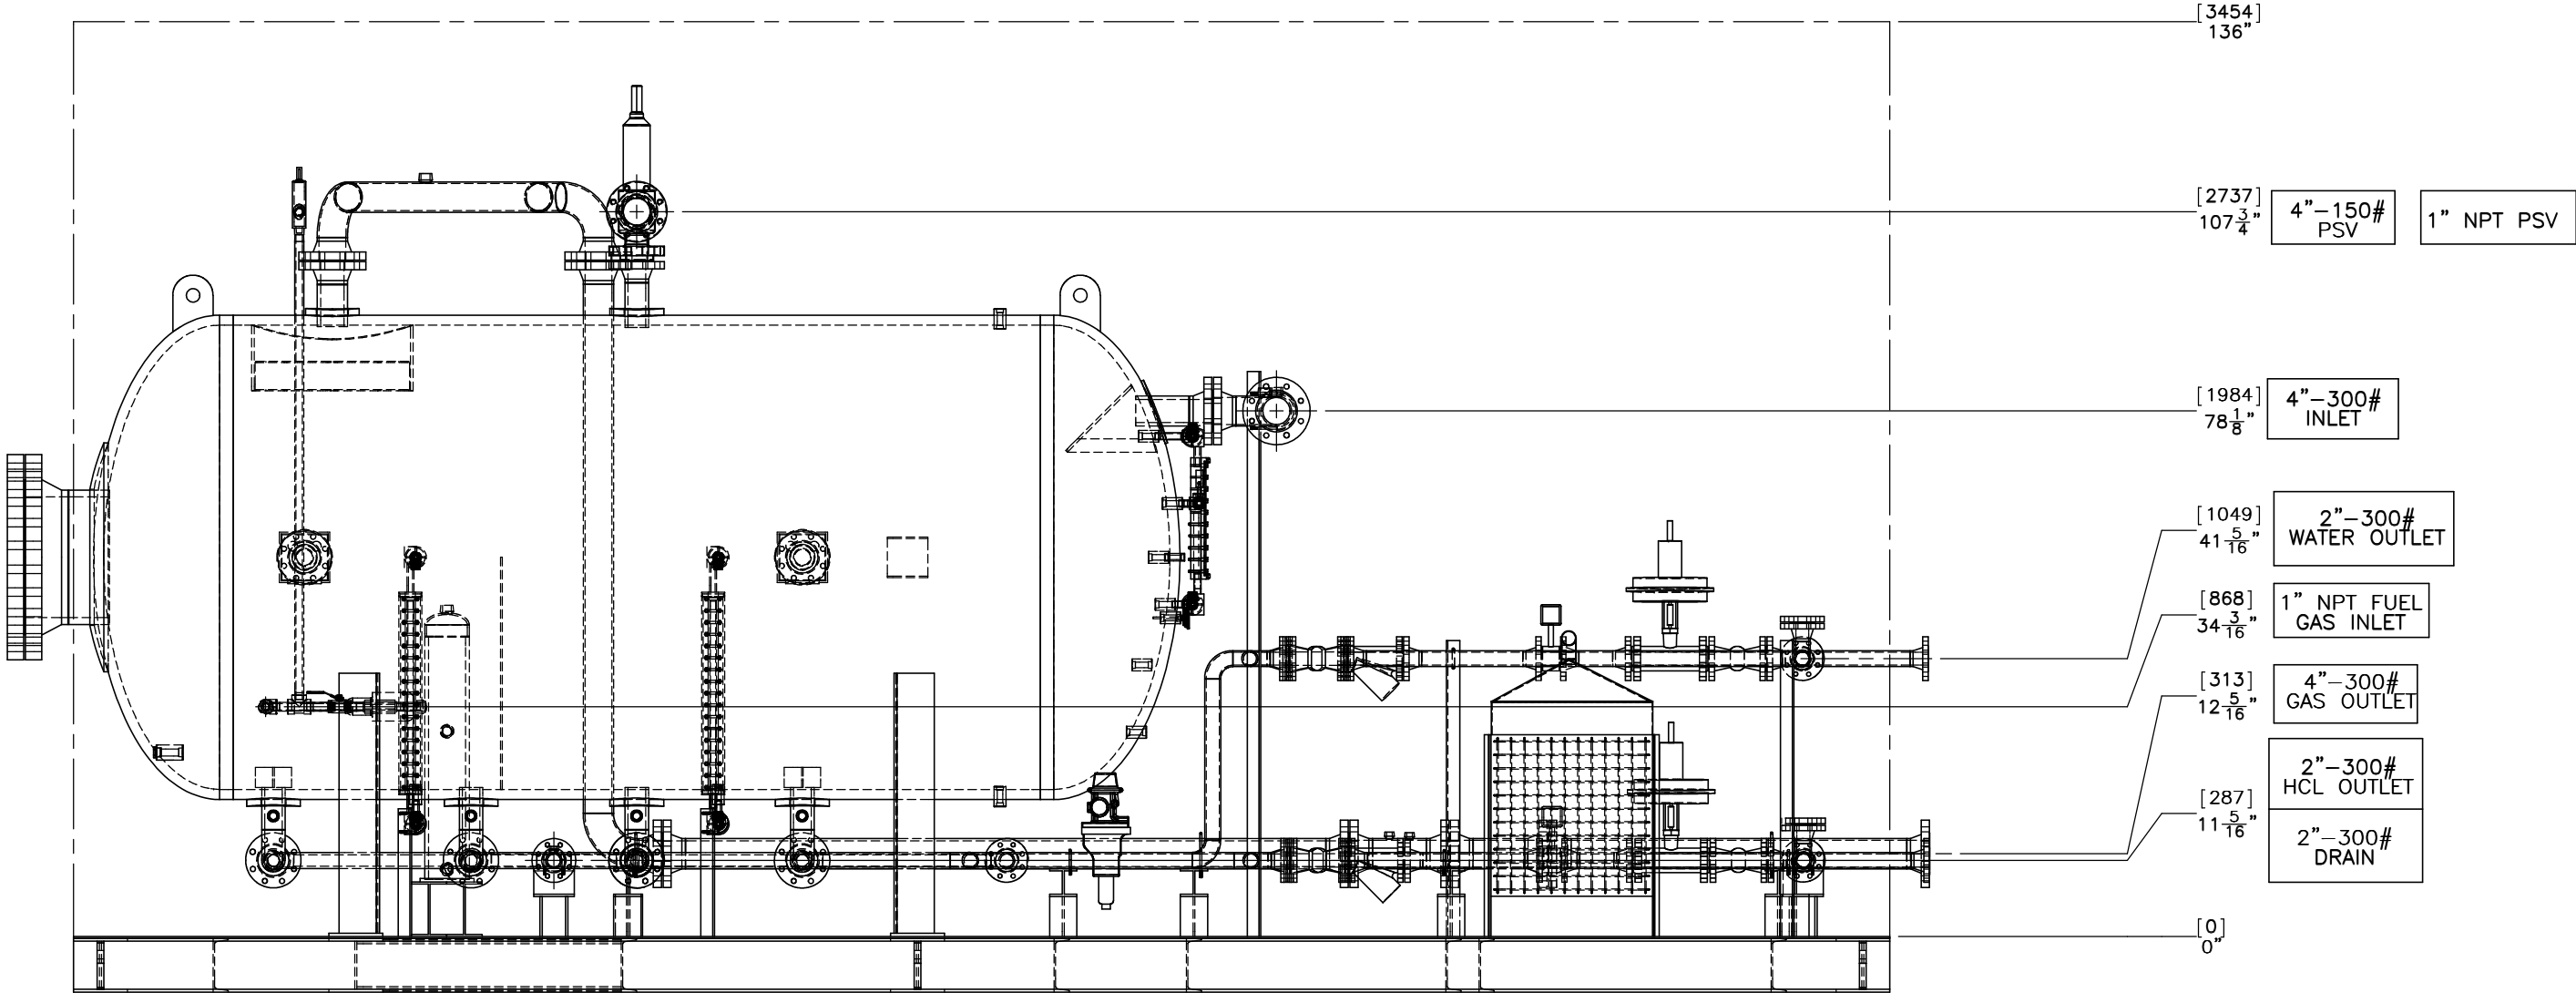

ELEVATION VIEW

EQUIPMENT	WEIGHT
VESSEL	18,300LBS.
PIPING & INSTRUMENTS	TBD
SKID	TBD
BUILDING	TBD
COMPLETE SHIPPING WEIGHT	TBD

- GENERAL NOTES:
1. ALL INSTRUMENTS TO BE VENTED TO 1" THREADED VENT HEADER.
 2. ALL FUEL GAS 1" NPT FITTINGS TO BE S/80 3000#.
 3. ALL S.S. TUBING AND FITTINGS TO BE SWAGelok BRAND.
3/8" TUBING TO BE 0.035" WALL 316 L
1/2" TUBING TO BE 0.049" WALL 316 L
 4. BLAST USING SSPC-SP6 COMMERCIAL.
 5. PAINT PIPING, VESSEL AND SKID QC-315 TAN, TWO SHOP COATS CLOVERDALE DTM POLY ENAMEL.
 6. BUILD PROCESS PIPING TO ENLYN PIPE SPEC "BS" -300# SOUR.
 7. BUILD FUEL GAS PIPING TO ENLYN PIPE SPEC "AB" -150# SOUR.

3	ISSUED FOR CONSTRUCTION	JRB	01.28.15		
2	REVISED SKID SIZE	JRB	01.19.15		
1	REVISED PER MARKUPS	JRB	01.09.15		
0	ISSUED FOR APPROVAL	JRB	11.18.14		
REV	DESCRIPTION	DWN BY	DATE	CHK	APP

REVISIONS



72" X 10' 700PSI SEPARATOR



	BY	DATE
DWN	JRB	
CHK	MR	
ENG APP	QC, DH	
QC APP		

Customer: ENLYN STOCK			
DWG NO: E10-C	REV 3	SHT 2/5	Shop Order: E10

THIS DRAWING IS THE PROPERTY OF ENLYN PROCESS SYSTEMS AND IS NOT TO BE USED FOR ANY PURPOSE OTHER THAN FOR WHICH IT IS INTENDED

STANDARD TOLERANCES

FABRICATION:
GENERAL DEVIATION: ±1/8"
OVERALL LENGTH: ±1/4"
ANGULAR: ±1°

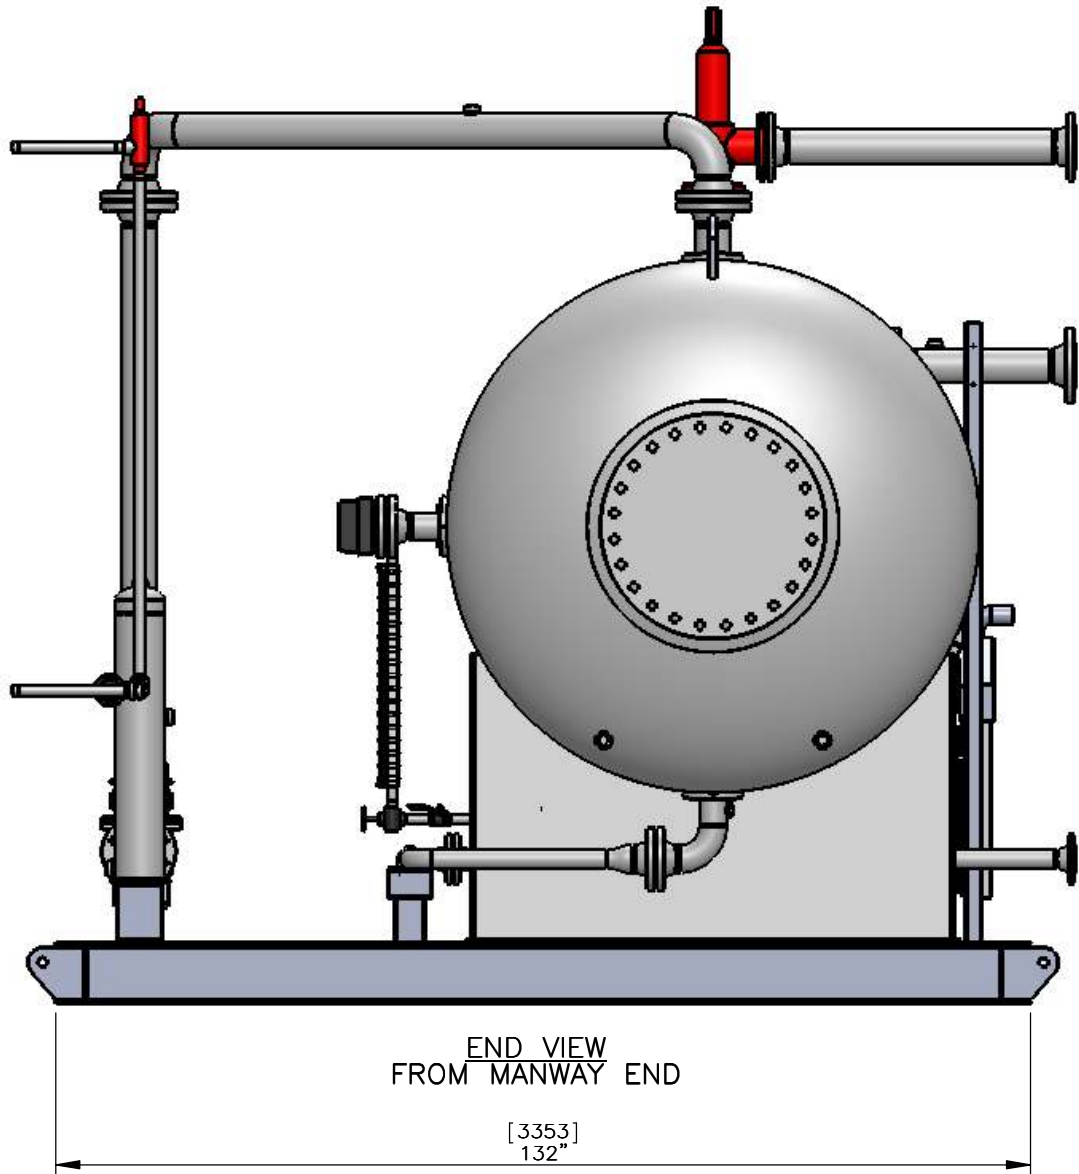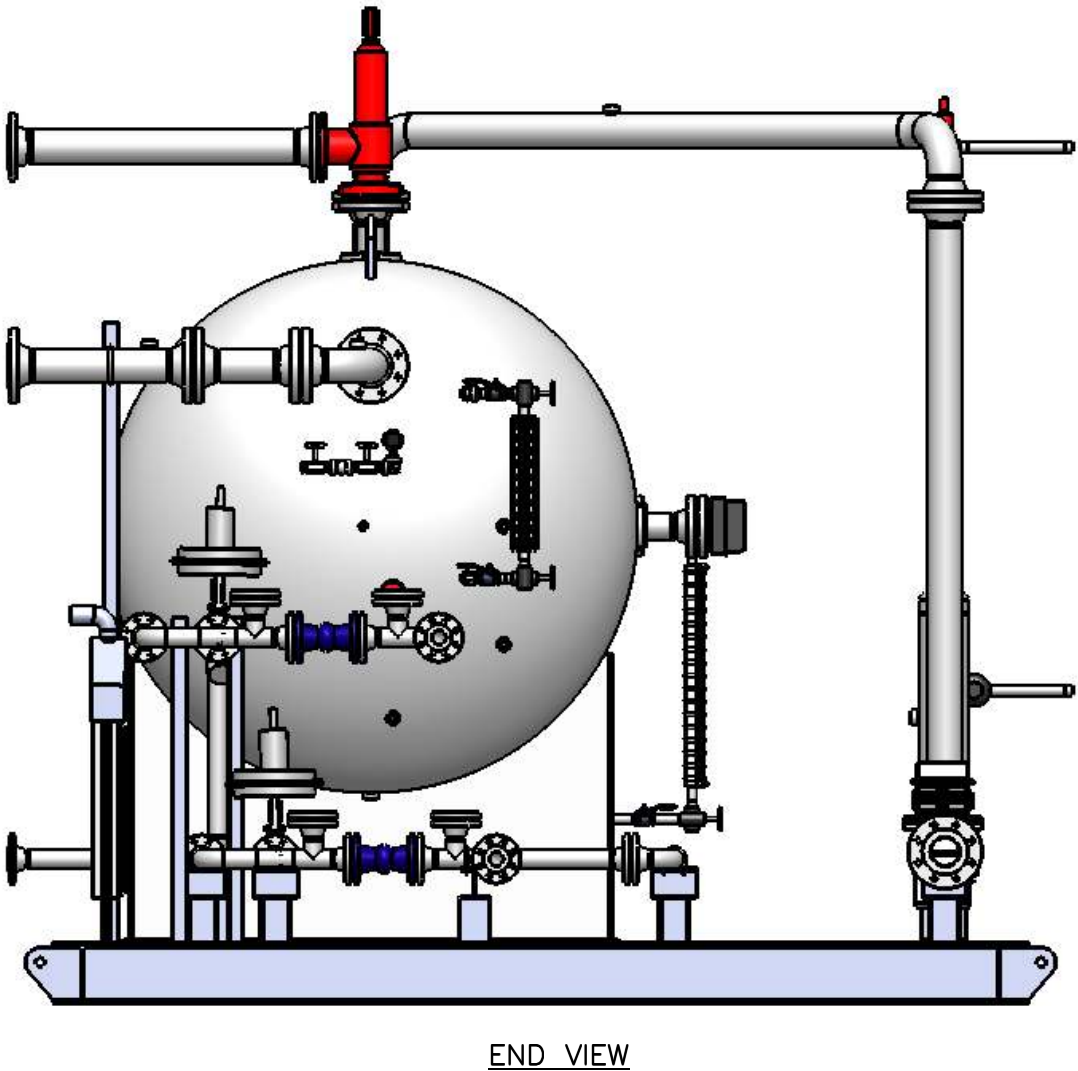

EQUIPMENT	WEIGHT
VESSEL	18,300LBS.
PIPING & INSTRUMENTS	TBD
SKID	TBD
BUILDING	TBD
COMPLETE SHIPPING WEIGHT	TBD

- GENERAL NOTES:
1. ALL INSTRUMENTS TO BE VENTED TO 1" THREADED VENT HEADER.
 2. ALL FUEL GAS 1" NPT FITTINGS TO BE S/80 3000#.
 3. ALL S.S. TUBING AND FITTINGS TO BE SWAGelok BRAND.
3/8" TUBING TO BE 0.035" WALL 316 L
1/2" TUBING TO BE 0.049" WALL 316 L
 4. BLAST USING SSPC-SP6 COMMERCIAL.
 5. PAINT PIPING, VESSEL AND SKID QC-315 TAN, TWO SHOP COATS CLOVERDALE DTM POLY ENAMEL.
 6. BUILD PROCESS PIPING TO ENLYN PIPE SPEC "BS" -300# SOUR.
 7. BUILD FUEL GAS PIPING TO ENLYN PIPE SPEC "AB" -150# SOUR.


3	ISSUED FOR CONSTRUCTION	JRB	01.28.15		
2	REVISED SKID SIZE	JRB	01.19.15		
1	REVISED PER MARKUPS	JRB	01.09.15		
0	ISSUED FOR APPROVAL	JRB	11.18.14		
REV	DESCRIPTION	DWN BY	DATE	CHK	APP

REVISIONS

			72" X 10' 700PSI SEPARATOR			
			Customer: ENLYN STOCK			
			DWG NO: E10-C	REV 3	SHT 3/5	Shop Order: E10

STANDARD TOLERANCES

FABRICATION:
GENERAL DEVIATION: ±1/8"
OVERALL LENGTH: ±1/4"
ANGULAR: ±1°

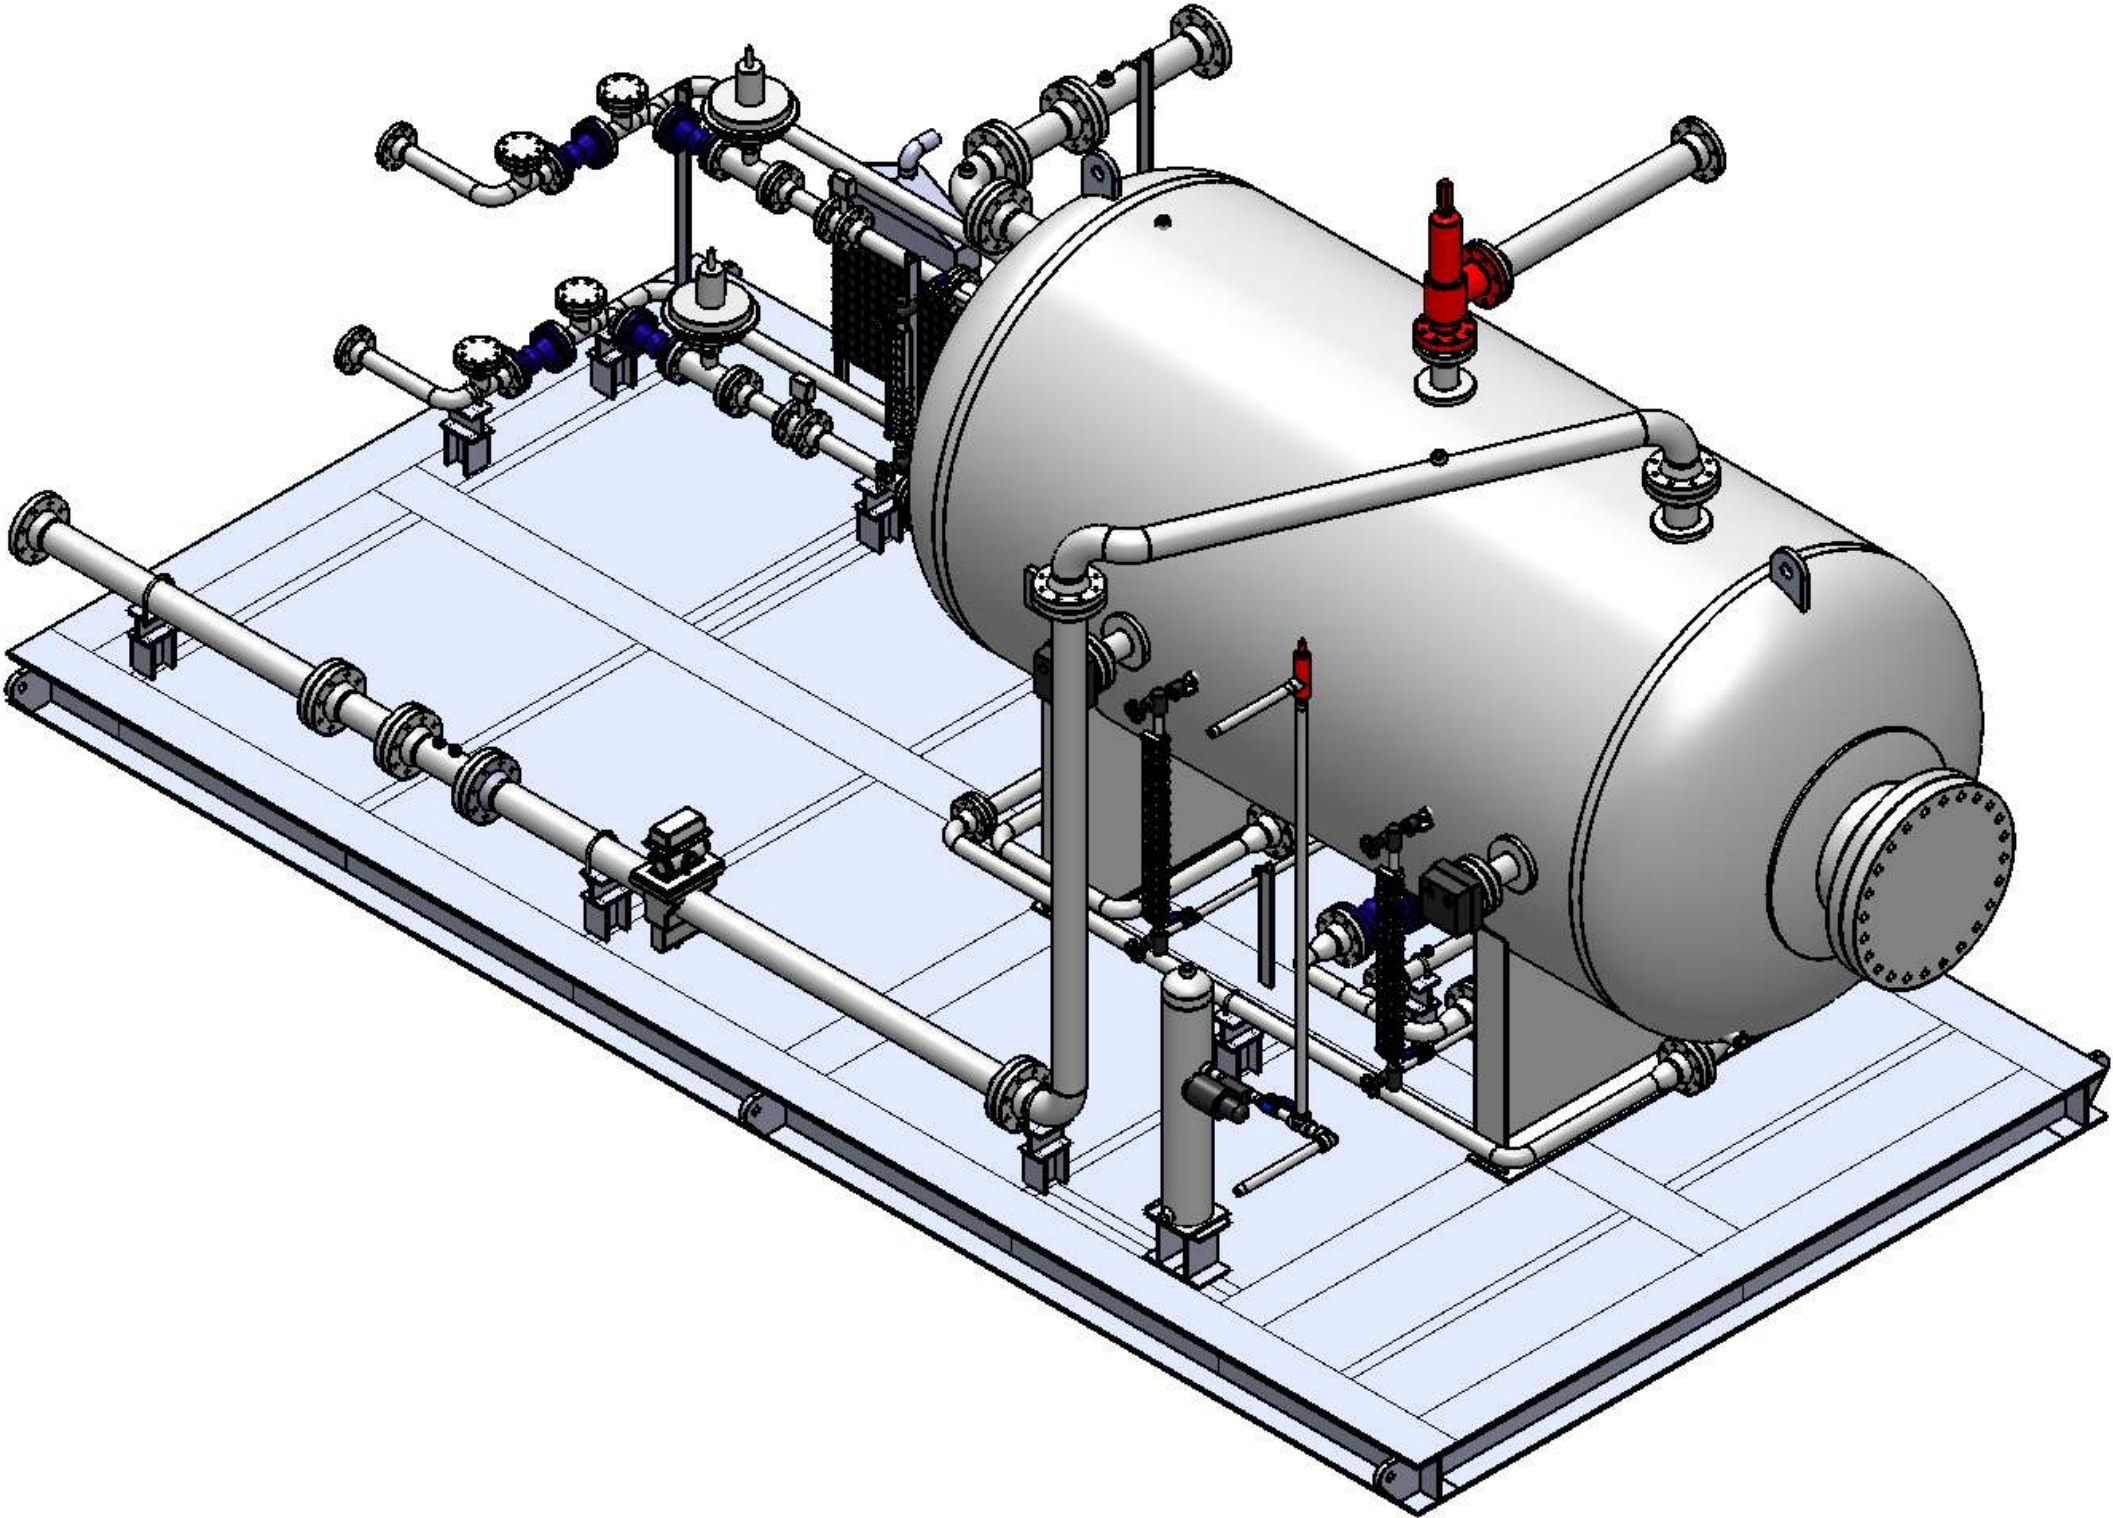

EQUIPMENT	WEIGHT
VESSEL	18,300LBS.
PIPING & INSTRUMENTS	TBD
SKID	TBD
BUILDING	TBD
COMPLETE SHIPPING WEIGHT	TBD

- GENERAL NOTES:
1. ALL INSTRUMENTS TO BE VENTED TO 1" THREADED VENT HEADER.
 2. ALL FUEL GAS 1" NPT FITTINGS TO BE S/80 3000#.
 3. ALL S.S. TUBING AND FITTINGS TO BE SWAGelok BRAND.
3/8" TUBING TO BE 0.035" WALL 316 L
1/2" TUBING TO BE 0.049" WALL 316 L
 4. BLAST USING SSPC-SP6 COMMERCIAL.
 5. PAINT PIPING, VESSEL AND SKID QC-315 TAN, TWO SHOP COATS CLOVERDALE DTM POLY ENAMEL.
 6. BUILD PROCESS PIPING TO ENLYN PIPE SPEC "BS" -300# SOUR.
 7. BUILD FUEL GAS PIPING TO ENLYN PIPE SPEC "AB" -150# SOUR.

3	ISSUED FOR CONSTRUCTION	JRB	01.28.15		
2	REVISED SKID SIZE	JRB	01.19.15		
1	REVISED PER MARKUPS	JRB	11.09.15		
0	ISSUED FOR APPROVAL	JRB	11.18.14		
REV	DESCRIPTION	DWN BY	DATE	CHK	APP

REVISIONS

ENLYN enlyn.com		
DWN	BY	DATE
CHK	JRB	
ENG APP	QC, DH	
QC APP		


72" X 10' 700PSI SEPARATOR

Customer: ENLYN STOCK			
DWG NO: E10-C	REV 3	SHT 4/5	Shop Order: E10

THIS DRAWING IS THE PROPERTY OF ENLYN PROCESS SYSTEMS AND IS NOT TO BE USED FOR ANY PURPOSE OTHER THAN FOR WHICH IT IS INTENDED

STANDARD TOLERANCES

FABRICATION:
GENERAL DEVIATION: ±1/8"
OVERALL LENGTH: ±1/4"
ANGULAR: ±1°

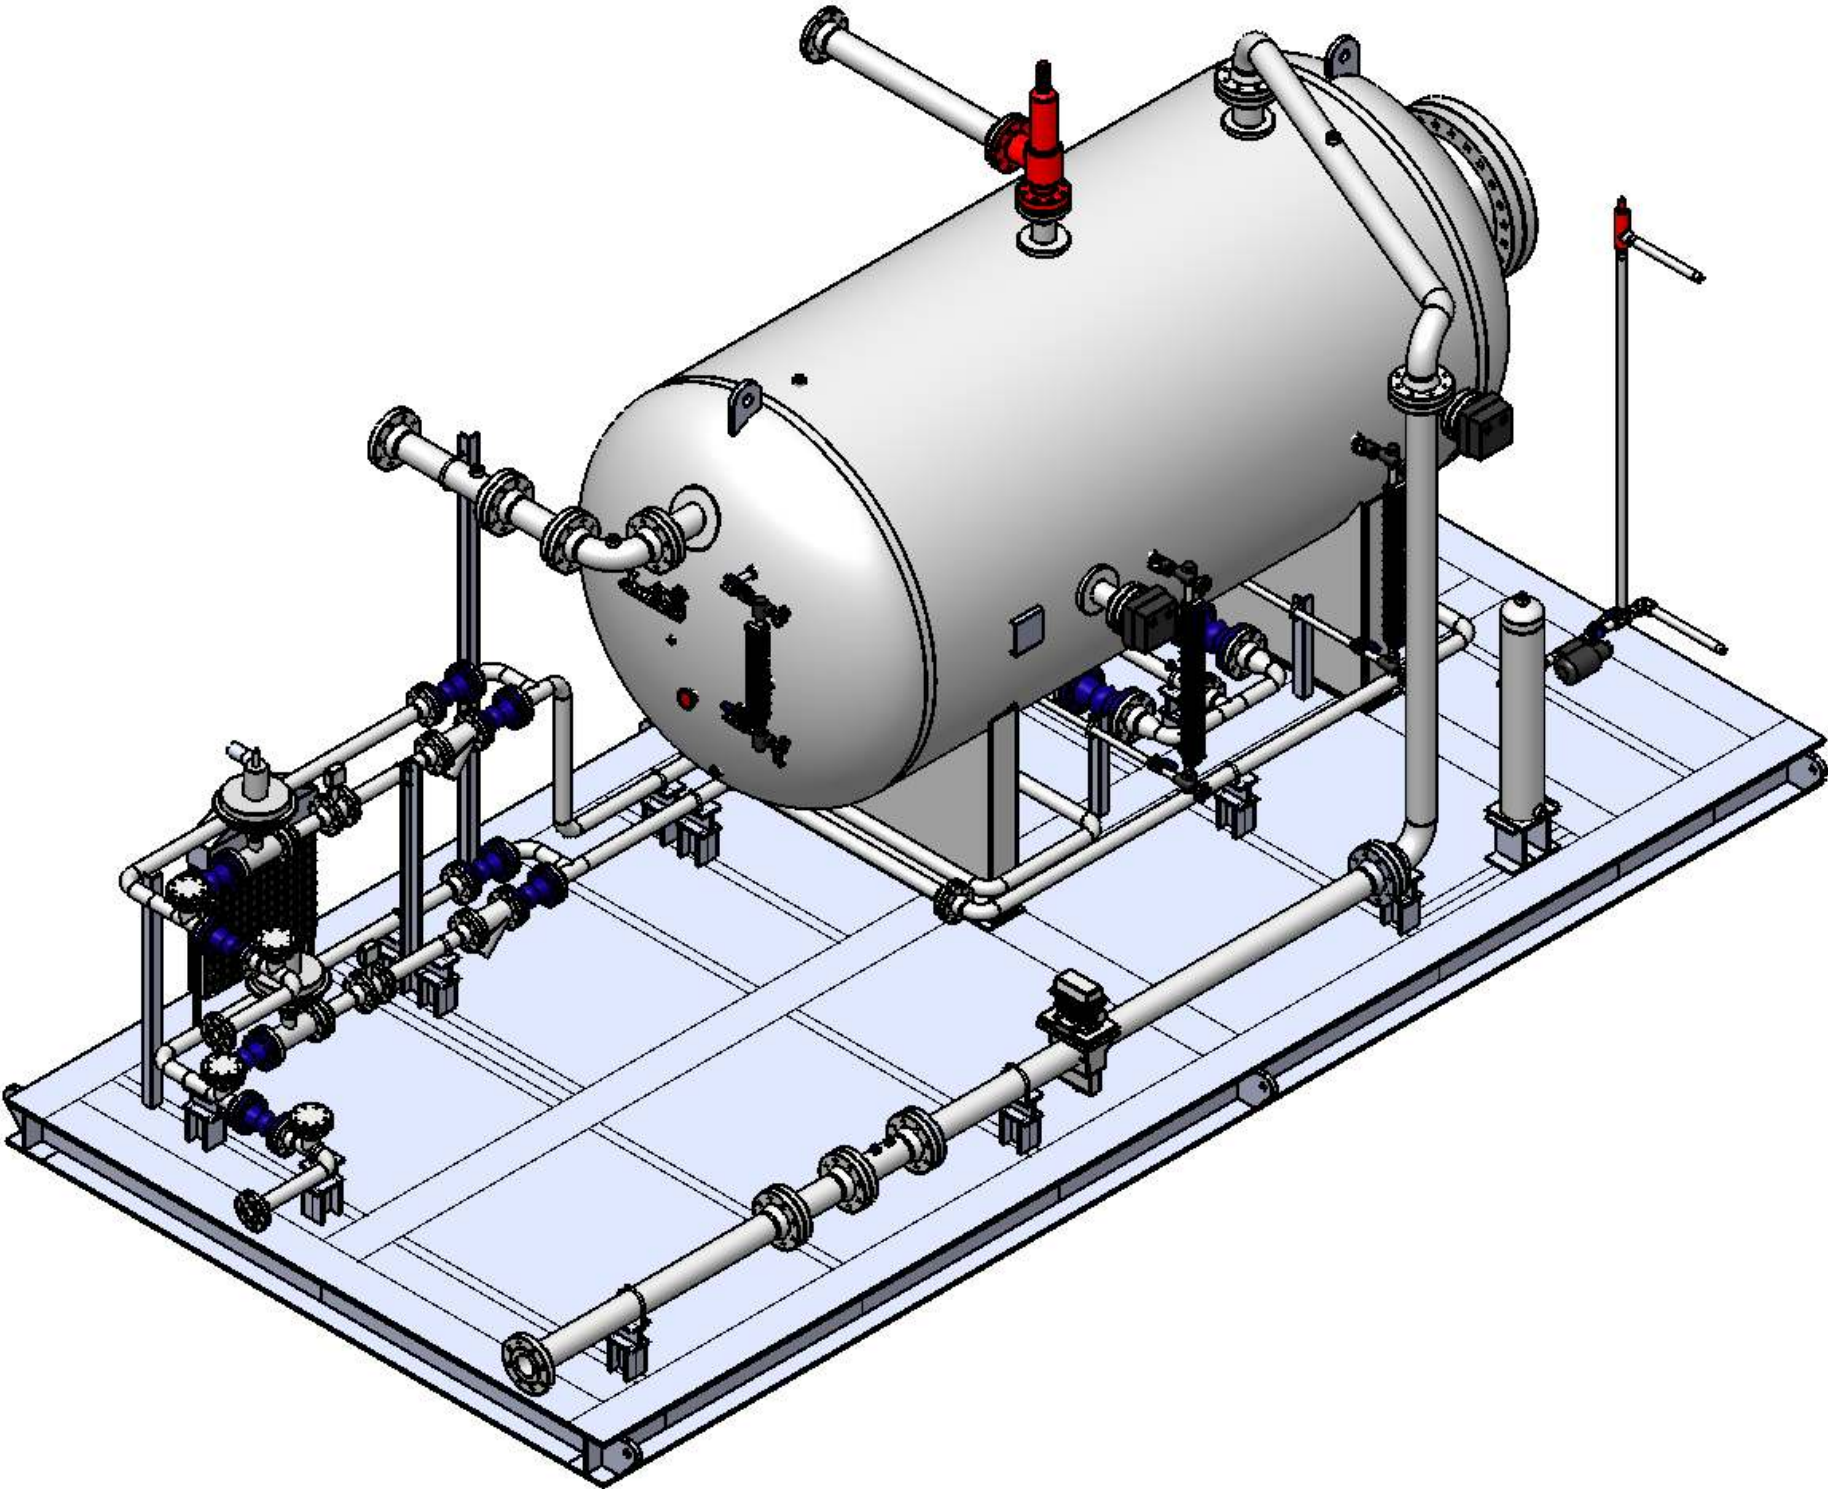

- GENERAL NOTES:
- 1. ALL INSTRUMENTS TO BE VENTED TO 1" THREADED VENT HEADER.
 - 2. ALL FUEL GAS 1" NPT FITTINGS TO BE S/80 3000#.
 - 3. ALL S.S TUBING AND FITTINGS TO BE SWAGelok BRAND.
 - 3/8" TUBING TO BE 0.035" WALL 316 L
 - 1/2" TUBING TO BE 0.049" WALL 316 L
 - 4. BLAST USING SSPC-SP6 COMMERCIAL.
 - 5. PAINT PIPING, VESSEL AND SKID QC-315 TAN, TWO SHOP COATS CLOVERDALE DTM POLY ENAMEL.
 - 6. BUILD PROCESS PIPING TO ENLYN PIPE SPEC "BS" -300# SOUR.
 - 7. BUILD FUEL GAS PIPING TO ENLYN PIPE SPEC "AB" -150# SOUR.

EQUIPMENT	WEIGHT
VESSEL	18,300LBS.
PIPING & INSTRUMENTS	TBD
SKID	TBD
BUILDING	TBD
COMPLETE SHIPPING WEIGHT	TBD

3	ISSUED FOR CONSTRUCTION	JRB	01.28.15		
2	REVISED SKID SIZE	JRB	01.19.15		
1	REVISED PER MARKUPS	JRB	01.09.15		
0	ISSUED FOR APPROVAL	JRB	11.18.14		
REV	DESCRIPTION	DWN BY	DATE	CHK	APP

REVISIONS

ENLYN enlyn.com		
DWN	BY	DATE
CHK	JRB	
ENG APP	MR	
QC APP	QC, DH	

72" X 10' 700PSI SEPARATOR

Customer:

ENLYN STOCK

DWG NO:	REV	SHT	Shop Order:
E10-C	3	5/5	E10