

	1	2	3	4	5	6	7	8	9							
A										A						
B	PRODUCER					YSM DWG. NO.		YSM/108/26		B						
DRAWN BY.																
CHECKED BY																
APPROVED BY																
OEM																
C	PROJECT NAME					CBM PANEL				C						
D	PANEL NAME					BUC3000/2204-478A				D						
E										E						
F	1	2	3	4	5	6	7	8	9	F						
			CLIENT						TITLE		COVER PAGES					
			PROJECT						DRG. NO.		YSM/108/26		SCALE		NTS	
			0						CLIENT DRG. NO.		MR. ANKIT		SHEET		01 OF 11	
			30/05/26						DRAWN BY		MR. S.S.K					
			DATE						CHECKED BY		MR. S.S.K					
			REVISIONS													

	1	2	3	4	5	6	7	8	9
A	CUSTOMER : END USER : NA DEC : NA PROJECT NAME : BUC3000/2204--478A YSM DOC No : YSM/108/26								
B									
C									
D									
E									
DOCUMENT TITLE : PANEL LAYOUT & ELECTRICAL DIAGRAM									
E									
F	1	2	3	4	5	6	7	8	9
			CLIENT						
			PROJECT						
			BUC3000/2204-478A						
NO.			REVISIONS	DATE	TITLE				
1			0	30/05/26	DRG. NO. YSM/108/26				
					CLIENT DRG. NO.				
					DRAWN BY				
					CHECKED BY				
					COVER PAGES				
					SCALE				
					NTS				
					SHEET 02 OF 11				

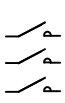
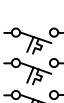
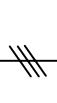
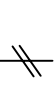
PANEL SPECIFICATION







PANEL MATERIAL	MS CRC SHEET
PANEL BASE TYPE	C TYPE
PANEL COLOUR	RITTAL STANDARD
PANEL SIZE (H*W*D)	1800*1200*400 mm
MOUNTING PLATE THICKNESS	2 mm
PANEL SHEET THICKNESS	RITTAL STANDARD
PANEL BASE HEIGHT	100MM
CABEL ENTRY	BOTTOM SIDE
PANEL OPENING	FRONT SIDE
PANEL MAKE	RITTAL




			CLIENT			TITLE			PANEL SPECIFICATIONS		
						DRG. NO.	YSM/108/26	SCALE	NTS		
			CLIENT DRG. NO.		SHEET	03 OF 11					
			DRAWN BY								
			CHECKED BY								
PROJECT		BUC3000/2204-478A									

NO.	1	REVISIONS	2	DATE	30/05/26	3	4	5	6	7	8	9
-----	---	-----------	---	------	----------	---	---	---	---	---	---	---

SYMBOL INDEX

SYMBOL	DESCRIPTION
	MPCB-3POLE
	POWER CONTACTOR 3POLE
	MCCB
	FUSE TERMINAL
	MCB-1POLE
	3 PHASE LINE
	2 PHASE LINE
	TRANSFORMER

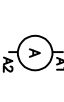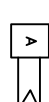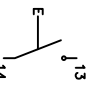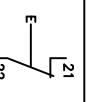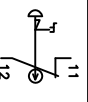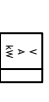
SYMBOL	DESCRIPTION
	COIL
	MOTOR-3PHASE
	AMMETER
	CURRANT TRANSFORMER
	PUSH BUTTON WITH NO
	PUSH BUTTON WITH NC
	EMERGENCY STOP
	MULTIFUNCTION METER

 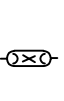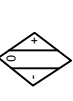
DESCRIPTION
 MCB-2POLE
 TIMER COIL
 HOOTER
 DELTA
 STAR
 COOLING FAN
 PANEL LIGHT
 LEVEL SWITCH


			CLIENT					
	0	30/05/26	PROJECT		BUC3000/2204-478A			
NO.	REVISIONS	DATE						

TITLE		SYMBOL INDEX		
DRG. NO.	YSM/108/26	SCALE	NTS	
CLIENT DRG. NO.		SHEET	05 OF 11	
DRAWN BY				
CHECKED BY				

	1	2	3	4	5	6	7	8	9	
A	<table><tr><th colspan="9">CBM PANEL MATERIAL(BUC3000)</th></tr><tr><th>SR. NO.</th><th>ITEM NAME</th><th>CAT. NO.</th><th>MAKE</th><th>QTY</th><th colspan="4"></th></tr><tr><td>1</td><td>WHITE INDICATING LIGHT(240VAC)</td><td>3EPLBR1LS</td><td>TEKNIC</td><td>3</td><td colspan="4"></td></tr><tr><td>2</td><td>WHITE PUSH BUTTON ILLU. 24VDC</td><td>2A1RF1S</td><td>TEKNIC</td><td>5</td><td colspan="4"></td></tr><tr><td>3</td><td>RED PUSH BUTTON ILLU. 24VDC</td><td>2A1RF4L</td><td>TEKNIC</td><td>5</td><td colspan="4"></td></tr><tr><td>4</td><td>WHITE PUSH BUTTON</td><td>2AF1</td><td>TEKNIC</td><td>6</td><td colspan="4"></td></tr><tr><td>5</td><td>E STOP</td><td>2AM14</td><td>TEKNIC</td><td>1</td><td colspan="4"></td></tr><tr><td>6</td><td>MCCB 200A,4P</td><td>LV52S312</td><td>SCHNEIDER</td><td>1</td><td colspan="4"></td></tr><tr><td>7</td><td>SPREADER LINK</td><td>LV43I564</td><td>SCHNEIDER</td><td>2</td><td colspan="4"></td></tr><tr><td>8</td><td>EXTERNAL ROTARY HANDLE</td><td>LV429338</td><td>SCHNEIDER</td><td>1</td><td colspan="4"></td></tr><tr><td>9</td><td>INTERNAL ROTARY HANDLE</td><td>LV429337</td><td>SCHNEIDER</td><td>2</td><td colspan="4"></td></tr><tr><td>10</td><td>MCCB 125A,3P</td><td>LV516302</td><td>SCHNEIDER</td><td>1</td><td colspan="4"></td></tr><tr><td>11</td><td>MCCB 63A,3P</td><td>LV510305</td><td>SCHNEIDER</td><td>1</td><td colspan="4"></td></tr><tr><td>12</td><td>MPCB 9-14</td><td>GV2ME16</td><td>SCHNEIDER</td><td>1</td><td colspan="4"></td></tr><tr><td>13</td><td>MPCB 6-10</td><td>GV2ME14</td><td>SCHNEIDER</td><td>2</td><td colspan="4"></td></tr><tr><td>14</td><td>CONTACTOR 24VDC ,12A</td><td>LC1D12</td><td>SCHNEIDER</td><td>2</td><td colspan="4"></td></tr><tr><td>15</td><td>MCB 1P, 6A</td><td>A9N1P06CGN</td><td>SCHNEIDER</td><td>4</td><td colspan="4"></td></tr><tr><td>16</td><td>MCB 2P, 6A</td><td>A9N2P06CGN</td><td>SCHNEIDER</td><td>2</td><td colspan="4"></td></tr><tr><td>17</td><td>MCB 2P,16A</td><td>A9N2P16CGN</td><td>SCHNEIDER</td><td>1</td><td colspan="4"></td></tr><tr><td>18</td><td>SMPS 10A</td><td>NDR-240-24</td><td>MEANWELL</td><td>1</td><td colspan="4"></td></tr><tr><td>19</td><td>VFD 37KW</td><td>FC-360</td><td>DANFOSS</td><td>1</td><td colspan="4"></td></tr><tr><td>20</td><td>VFD 11KW</td><td>IC2</td><td>DANFOSS</td><td>1</td><td colspan="4"></td></tr><tr><td>21</td><td>VFD 4KW</td><td>IC2</td><td>DANFOSS</td><td>1</td><td colspan="4"></td></tr><tr><td>22</td><td>TB 16MM</td><td>CTS16U</td><td>CONNECTWELL</td><td>3</td><td colspan="4"></td></tr><tr><td>23</td><td>TB 10MM</td><td>CTS10U</td><td>CONNECTWELL</td><td>3</td><td colspan="4"></td></tr><tr><td>24</td><td>TB 6MM</td><td>CTS6U</td><td>CONNECTWELL</td><td>6</td><td colspan="4"></td></tr><tr><td>25</td><td>TB2.5MM</td><td>CTS2.5U</td><td>CONNECTWELL</td><td>22</td><td colspan="4"></td></tr><tr><td>26</td><td>STOPPER</td><td>REPUTED</td><td>CONNECTWELL</td><td>15</td><td colspan="4"></td></tr><tr><td>27</td><td>EARTHING TB 4MM</td><td>CTSG4</td><td>CONNECTWELL</td><td>6</td><td colspan="4"></td></tr><tr><td>28</td><td>TB 95MM</td><td>CB895</td><td>CONNECTWELL</td><td>4</td><td colspan="4"></td></tr><tr><td>29</td><td>TEMP. INDICATOR</td><td>PIC-101-AI-230</td><td>SELEC</td><td>3</td><td colspan="4"></td></tr><tr><td>30</td><td>PROCESS IND.</td><td>PIC-101-VI</td><td>SELEC</td><td>1</td><td colspan="4"></td></tr><tr><td>31</td><td>FAN 4"</td><td>REPUTED</td><td>REPUTED</td><td>2</td><td colspan="4"></td></tr><tr><td>32</td><td>FILTER 4"</td><td>REPUTED</td><td>FTC</td><td>4</td><td colspan="4"></td></tr><tr><td>33</td><td>PANEL ENCLOSURE(1200W*1800H*400D)MS</td><td>REPUTED</td><td>RITTAL</td><td>1</td><td colspan="4"></td></tr></table>									CBM PANEL MATERIAL(BUC3000)									SR. NO.	ITEM NAME	CAT. NO.	MAKE	QTY					1	WHITE INDICATING LIGHT(240VAC)	3EPLBR1LS	TEKNIC	3					2	WHITE PUSH BUTTON ILLU. 24VDC	2A1RF1S	TEKNIC	5					3	RED PUSH BUTTON ILLU. 24VDC	2A1RF4L	TEKNIC	5					4	WHITE PUSH BUTTON	2AF1	TEKNIC	6					5	E STOP	2AM14	TEKNIC	1					6	MCCB 200A,4P	LV52S312	SCHNEIDER	1					7	SPREADER LINK	LV43I564	SCHNEIDER	2					8	EXTERNAL ROTARY HANDLE	LV429338	SCHNEIDER	1					9	INTERNAL ROTARY HANDLE	LV429337	SCHNEIDER	2					10	MCCB 125A,3P	LV516302	SCHNEIDER	1					11	MCCB 63A,3P	LV510305	SCHNEIDER	1					12	MPCB 9-14	GV2ME16	SCHNEIDER	1					13	MPCB 6-10	GV2ME14	SCHNEIDER	2					14	CONTACTOR 24VDC ,12A	LC1D12	SCHNEIDER	2					15	MCB 1P, 6A	A9N1P06CGN	SCHNEIDER	4					16	MCB 2P, 6A	A9N2P06CGN	SCHNEIDER	2					17	MCB 2P,16A	A9N2P16CGN	SCHNEIDER	1					18	SMPS 10A	NDR-240-24	MEANWELL	1					19	VFD 37KW	FC-360	DANFOSS	1					20	VFD 11KW	IC2	DANFOSS	1					21	VFD 4KW	IC2	DANFOSS	1					22	TB 16MM	CTS16U	CONNECTWELL	3					23	TB 10MM	CTS10U	CONNECTWELL	3					24	TB 6MM	CTS6U	CONNECTWELL	6					25	TB2.5MM	CTS2.5U	CONNECTWELL	22					26	STOPPER	REPUTED	CONNECTWELL	15					27	EARTHING TB 4MM	CTSG4	CONNECTWELL	6					28	TB 95MM	CB895	CONNECTWELL	4					29	TEMP. INDICATOR	PIC-101-AI-230	SELEC	3					30	PROCESS IND.	PIC-101-VI	SELEC	1					31	FAN 4"	REPUTED	REPUTED	2					32	FILTER 4"	REPUTED	FTC	4					33	PANEL ENCLOSURE(1200W*1800H*400D)MS	REPUTED	RITTAL	1				
CBM PANEL MATERIAL(BUC3000)	
SR. NO.	ITEM NAME	CAT. NO.	MAKE	QTY	
1	WHITE INDICATING LIGHT(240VAC)	3EPLBR1LS	TEKNIC	3	
2	WHITE PUSH BUTTON ILLU. 24VDC	2A1RF1S	TEKNIC	5	
3	RED PUSH BUTTON ILLU. 24VDC	2A1RF4L	TEKNIC	5	
4	WHITE PUSH BUTTON	2AF1	TEKNIC	6	
5	E STOP	2AM14	TEKNIC	1	
6	MCCB 200A,4P	LV52S312	SCHNEIDER	1	
7	SPREADER LINK	LV43I564	SCHNEIDER	2	
8	EXTERNAL ROTARY HANDLE	LV429338	SCHNEIDER	1	
9	INTERNAL ROTARY HANDLE	LV429337	SCHNEIDER	2	
10	MCCB 125A,3P	LV516302	SCHNEIDER	1	
11	MCCB 63A,3P	LV510305	SCHNEIDER	1	
12	MPCB 9-14	GV2ME16	SCHNEIDER	1	
13	MPCB 6-10	GV2ME14	SCHNEIDER	2	
14	CONTACTOR 24VDC ,12A	LC1D12	SCHNEIDER	2	
15	MCB 1P, 6A	A9N1P06CGN	SCHNEIDER	4	
16	MCB 2P, 6A	A9N2P06CGN	SCHNEIDER	2	
17	MCB 2P,16A	A9N2P16CGN	SCHNEIDER	1	
18	SMPS 10A	NDR-240-24	MEANWELL	1	
19	VFD 37KW	FC-360	DANFOSS	1	
20	VFD 11KW	IC2	DANFOSS	1	
21	VFD 4KW	IC2	DANFOSS	1	
22	TB 16MM	CTS16U	CONNECTWELL	3	
23	TB 10MM	CTS10U	CONNECTWELL	3	
24	TB 6MM	CTS6U	CONNECTWELL	6	
25	TB2.5MM	CTS2.5U	CONNECTWELL	22	
26	STOPPER	REPUTED	CONNECTWELL	15	
27	EARTHING TB 4MM	CTSG4	CONNECTWELL	6	
28	TB 95MM	CB895	CONNECTWELL	4	
29	TEMP. INDICATOR	PIC-101-AI-230	SELEC	3	
30	PROCESS IND.	PIC-101-VI	SELEC	1	
31	FAN 4"	REPUTED	REPUTED	2	
32	FILTER 4"	REPUTED	FTC	4	
33	PANEL ENCLOSURE(1200W*1800H*400D)MS	REPUTED	RITTAL	1	
B	
C	
D	
E	
F	<table><tr><td colspan="2"></td><td colspan="2">CLIENT</td><td colspan="5" rowspan="4">  </td></tr><tr><td colspan="2"></td><td colspan="2">PROJECT</td></tr><tr><td colspan="2"></td><td colspan="2">BUC3000/2204-478A</td></tr><tr><td colspan="2"></td><td colspan="2"></td></tr><tr><td colspan="2">TITLE</td><td colspan="7">BOM OF MATERIAL</td></tr><tr><td colspan="2">DRG. NO.</td><td colspan="2">YSM/108/26</td><td colspan="2">SCALE</td><td colspan="3">NTS</td></tr><tr><td colspan="2">CLIENT DRG. NO.</td><td colspan="2"></td><td colspan="2">SHEET</td><td colspan="3">06 OF 11</td></tr><tr><td colspan="2">DRAWN BY</td><td colspan="2"></td><td colspan="2"></td><td colspan="3"></td></tr><tr><td colspan="2">CHECKED BY</td><td colspan="2">I</td><td colspan="2"></td><td colspan="3"></td></tr></table>											CLIENT									PROJECT				BUC3000/2204-478A						TITLE		BOM OF MATERIAL							DRG. NO.		YSM/108/26		SCALE		NTS			CLIENT DRG. NO.				SHEET		06 OF 11			DRAWN BY									CHECKED BY		I	
		CLIENT	
		PROJECT	
		BUC3000/2204-478A	
TITLE		BOM OF MATERIAL	
DRG. NO.		YSM/108/26		SCALE		NTS	
CLIENT DRG. NO.				SHEET		06 OF 11	
DRAWN BY	
CHECKED BY		I	

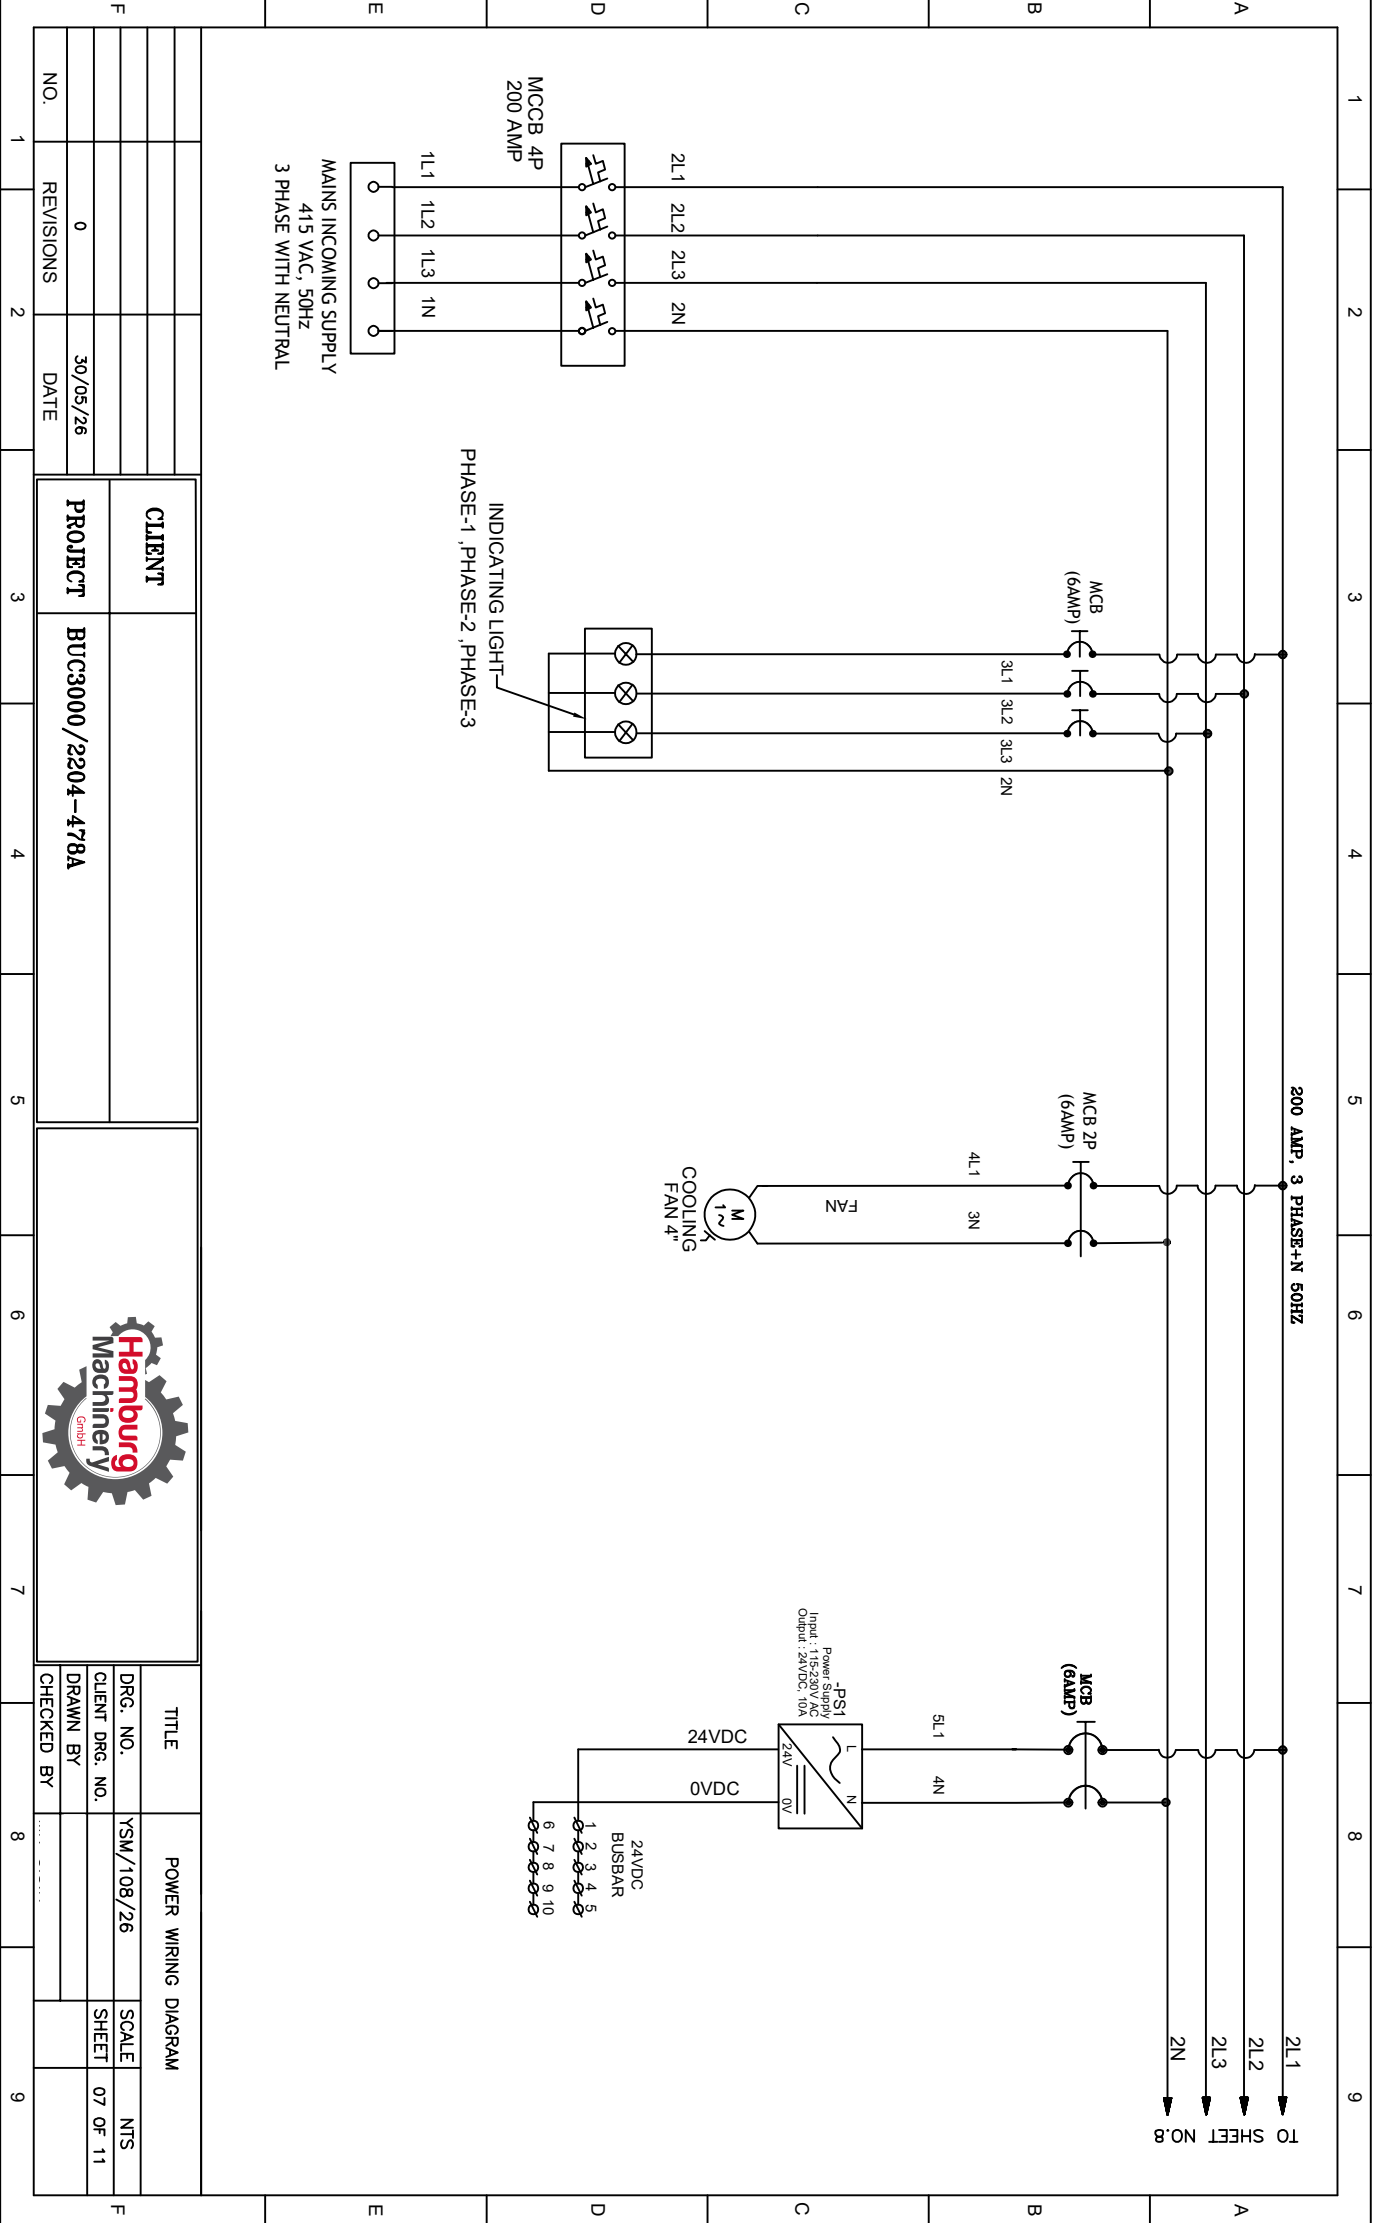

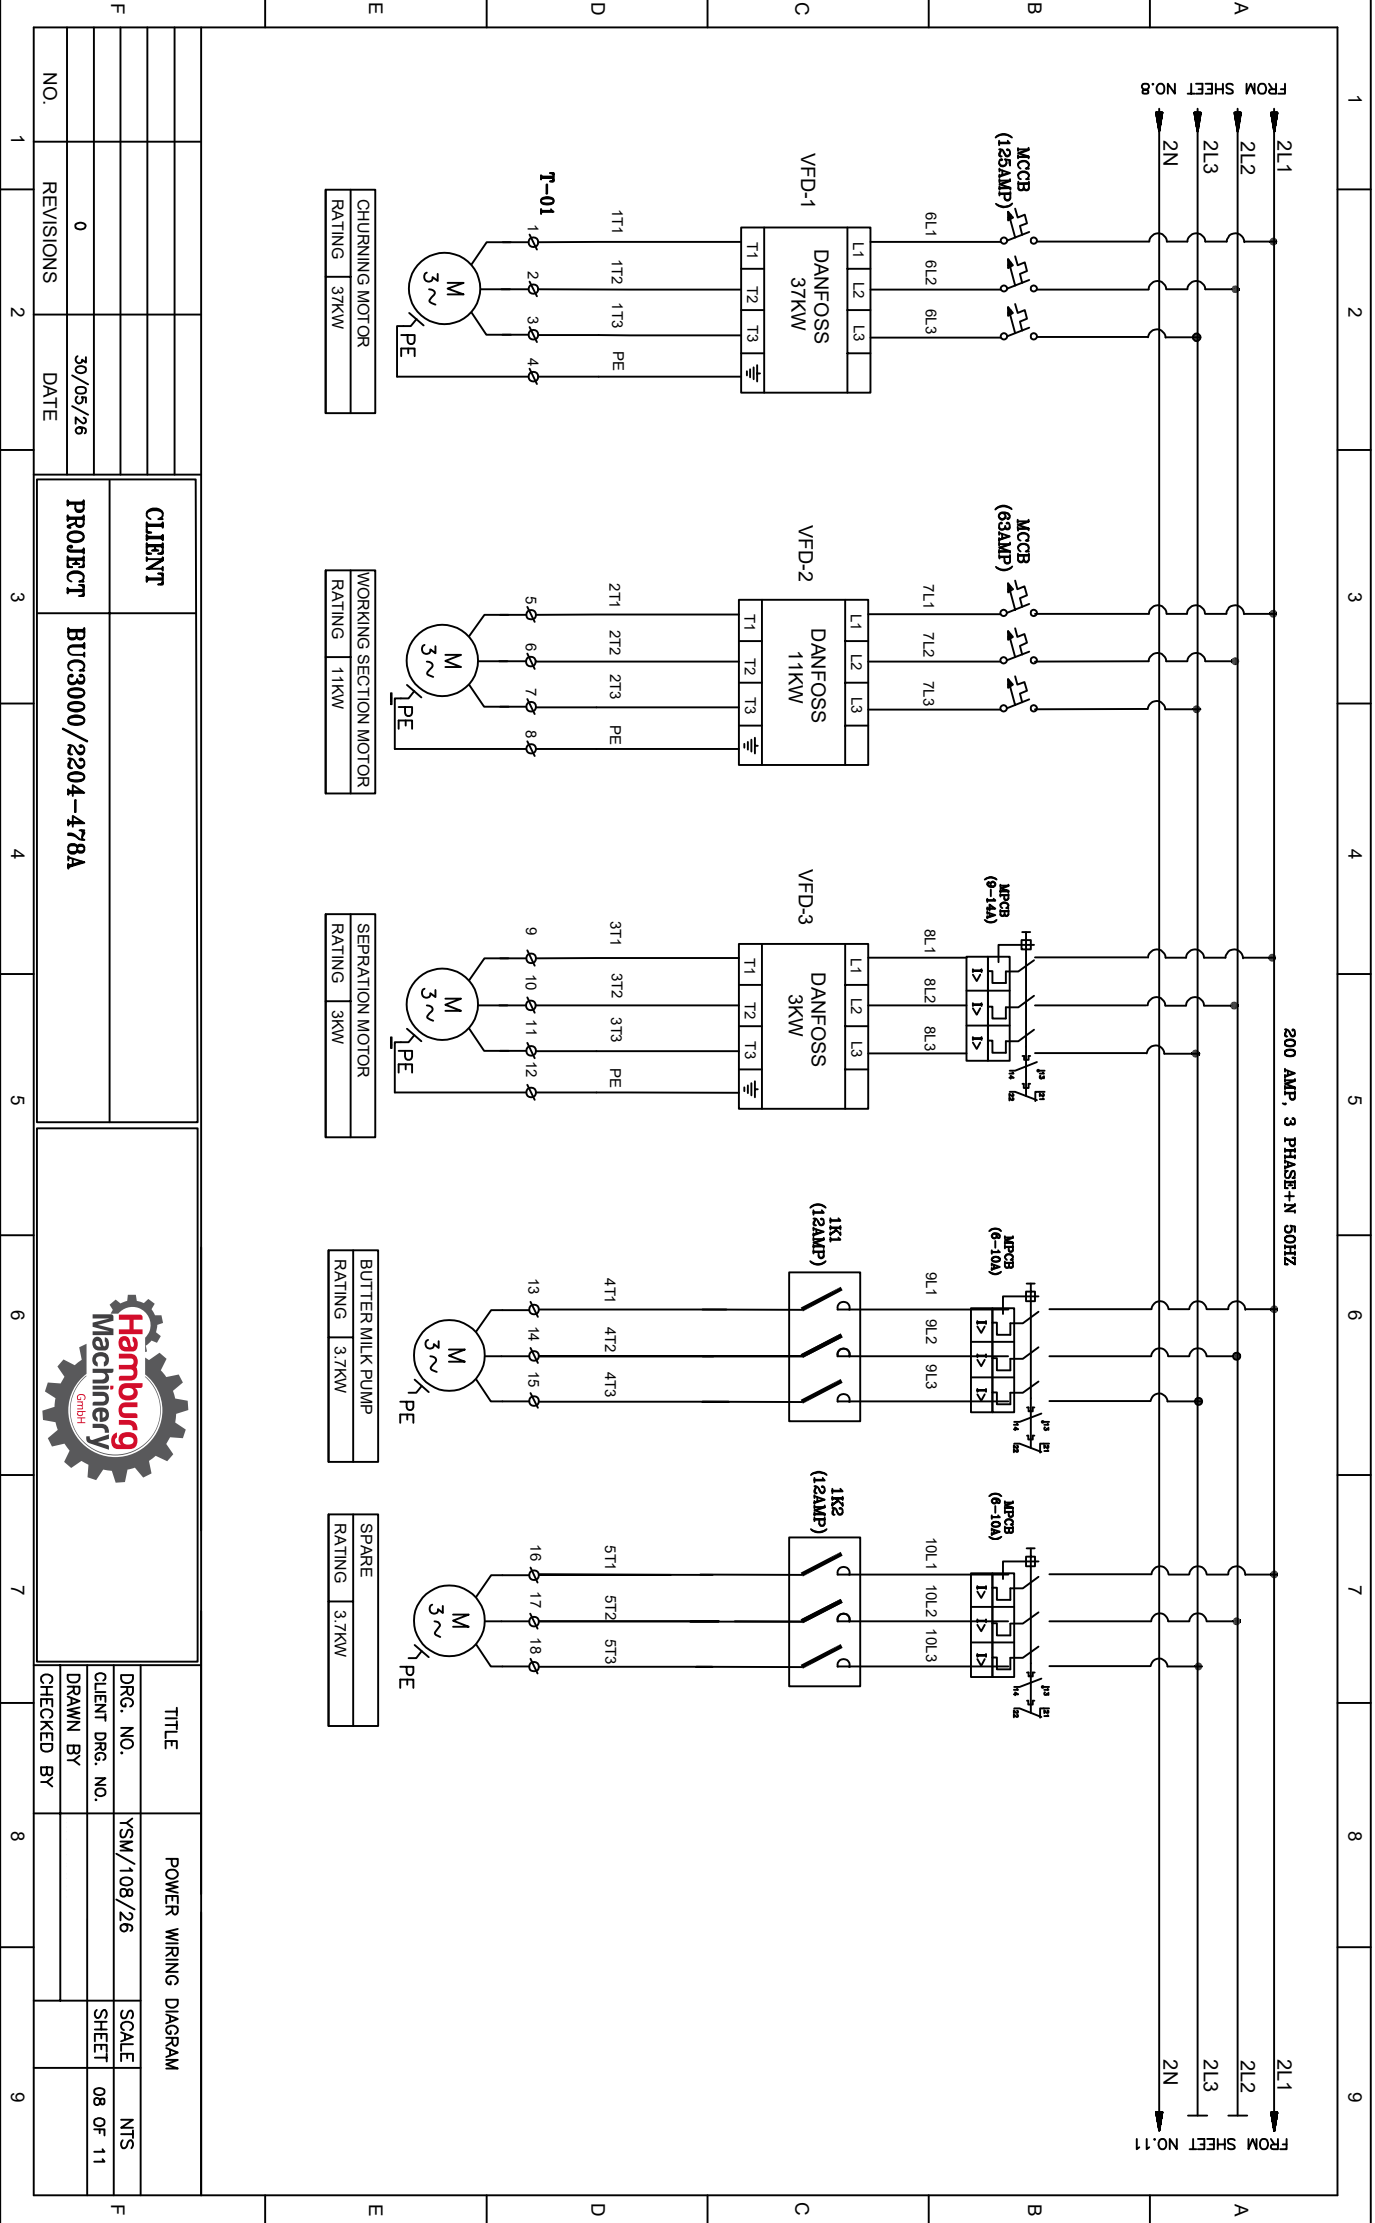


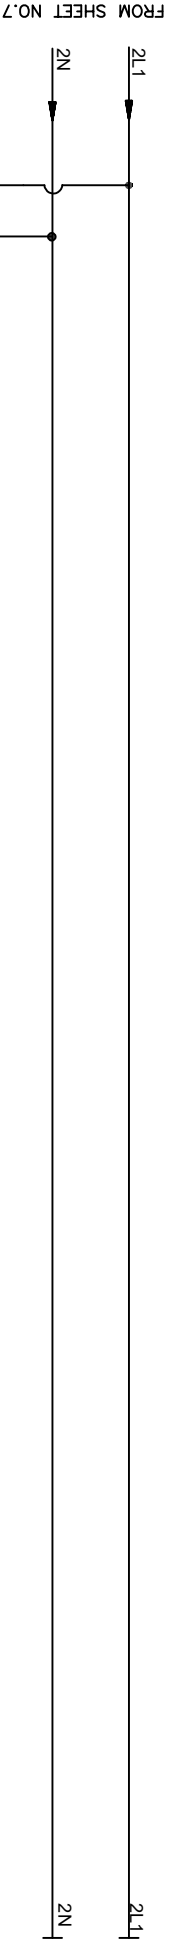


11L1

5N

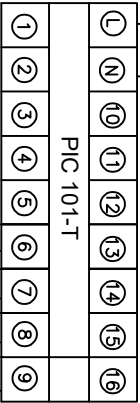
TEMP. INDICATOR-1




TEMP. INDICATOR-2

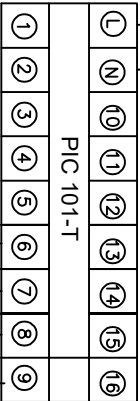


TEMP. INDICATOR-3

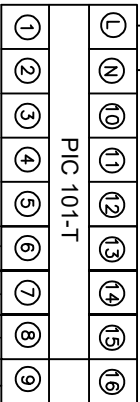


PRO. INDICATOR-1

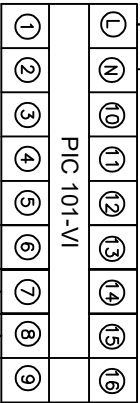

T-02

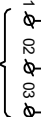

CREAM TEMPERATURE

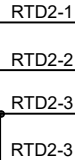

04



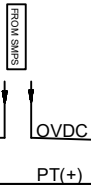
BUTTER TEMPERATURE



07



WASH WATER TEMPERATURE



10



PRESSURE TRANSMITTER

--	--	