DRAWING NUMBER	REFERENCE DRAWING
M-104	BPR No. MATCH GNP No. MF-14005

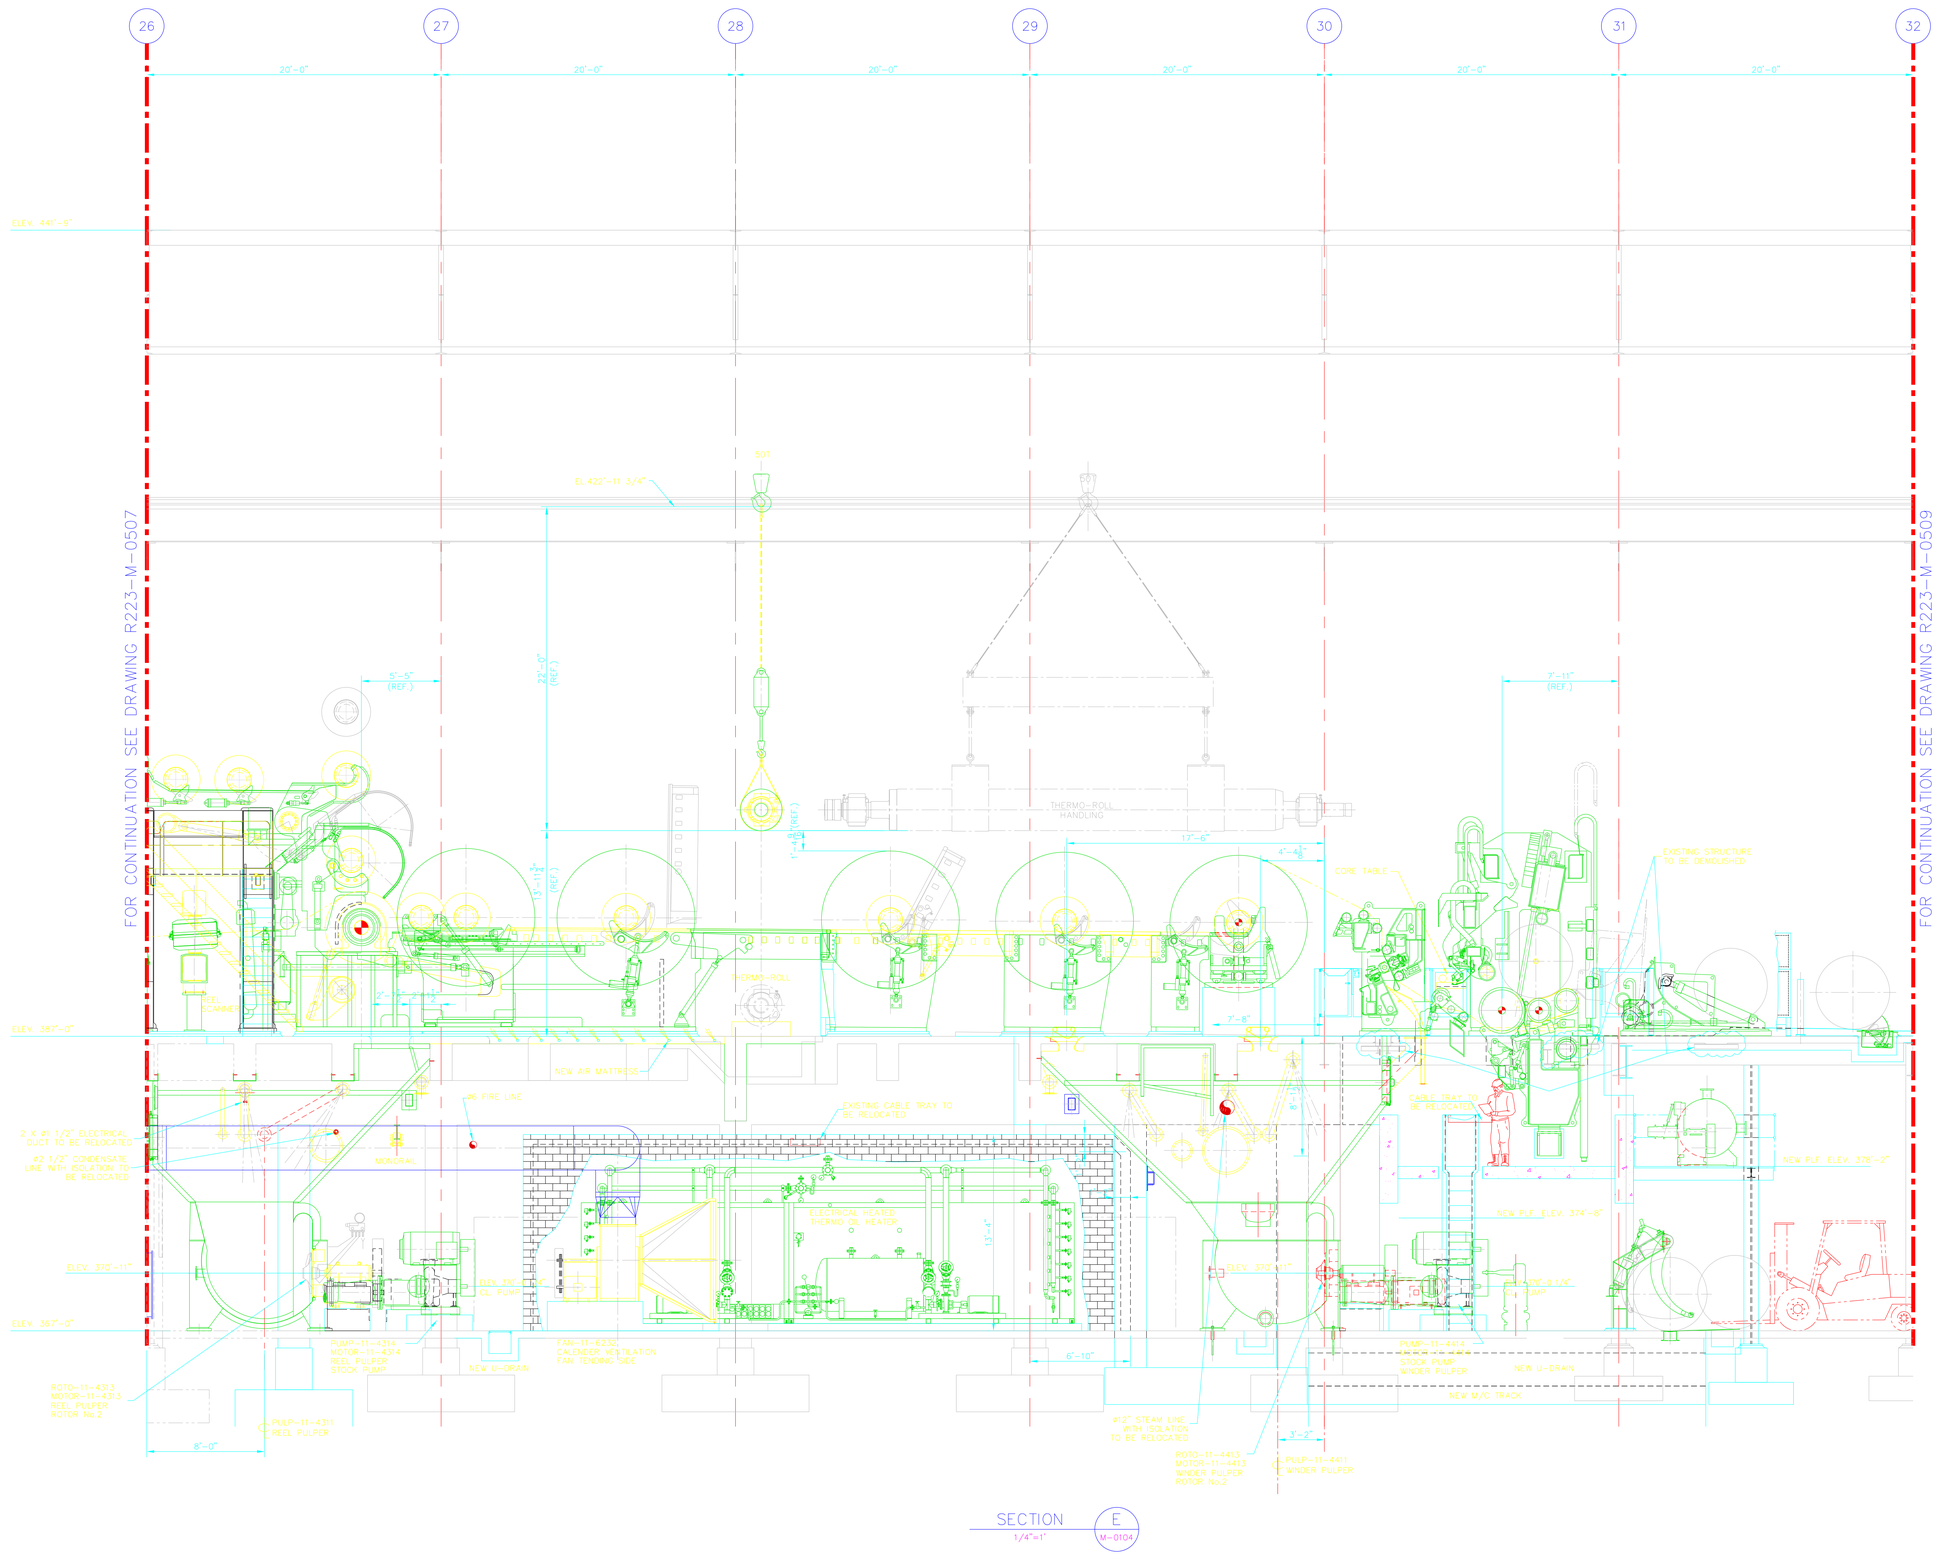

SECTION E
1/4"=1'
M-0104

E	FS	P	FOR APPROVAL
2001/01/19			
D	FS	P	INTERNAL ISSUED FOR COORDINATION
2000/12/15			
C	CF	P	GNP DWG. NUMBER WAS MF-3198
2000/10/24			
B	CF	P	FOR APPROVAL
2000/10/13			
REV.	BY	ISSUE CODE	REVISIONS AND ISSUES
DATE			

ISSUE CODES
(P) PRELIM. (B) BIDS (M) MTL. T.O. (C) CONST.

2000/10/23	DRAWN BY	J.BRADETT
2000/10/23	CHECKED BY	D.LAHAIE
/ /	APPROVED BY PROJECT ENGINEER	
/ /	APPROVED BY PROJECT MANAGER	

ENGINEER STAMP

Génivel-BPR inc.
5100, Sherbrooke St. E.
suite 400
Montreal (QC) Canada H1V 3R9
Telephone: (514) 257-0707
Fax: (514) 257-0717
Génivel-BPR

CUSTOMER

CAD FILE: 14043F00.DWG

PROJECT
MILLINOCKET MILL
NO.11 PAPER MACHINE REBUILD

TITLE
No. 11 PAPER MACHINE
LONGITUDINAL SECTION "E"
COL. 26 @ 32
MECHANICAL EQUIPMENT LAYOUT

FOR APPROVAL

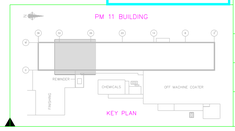

SCALE	BPR DRAWING NUMBER	
1/4"=1'	R223-M-0508	
JOB	ENG. REQ. NO.	GNP FILE NUMBER
16488		1-061-1333
GNP DRAWING NUMBER		Revision
MF-14043		E

E size 44"x34"