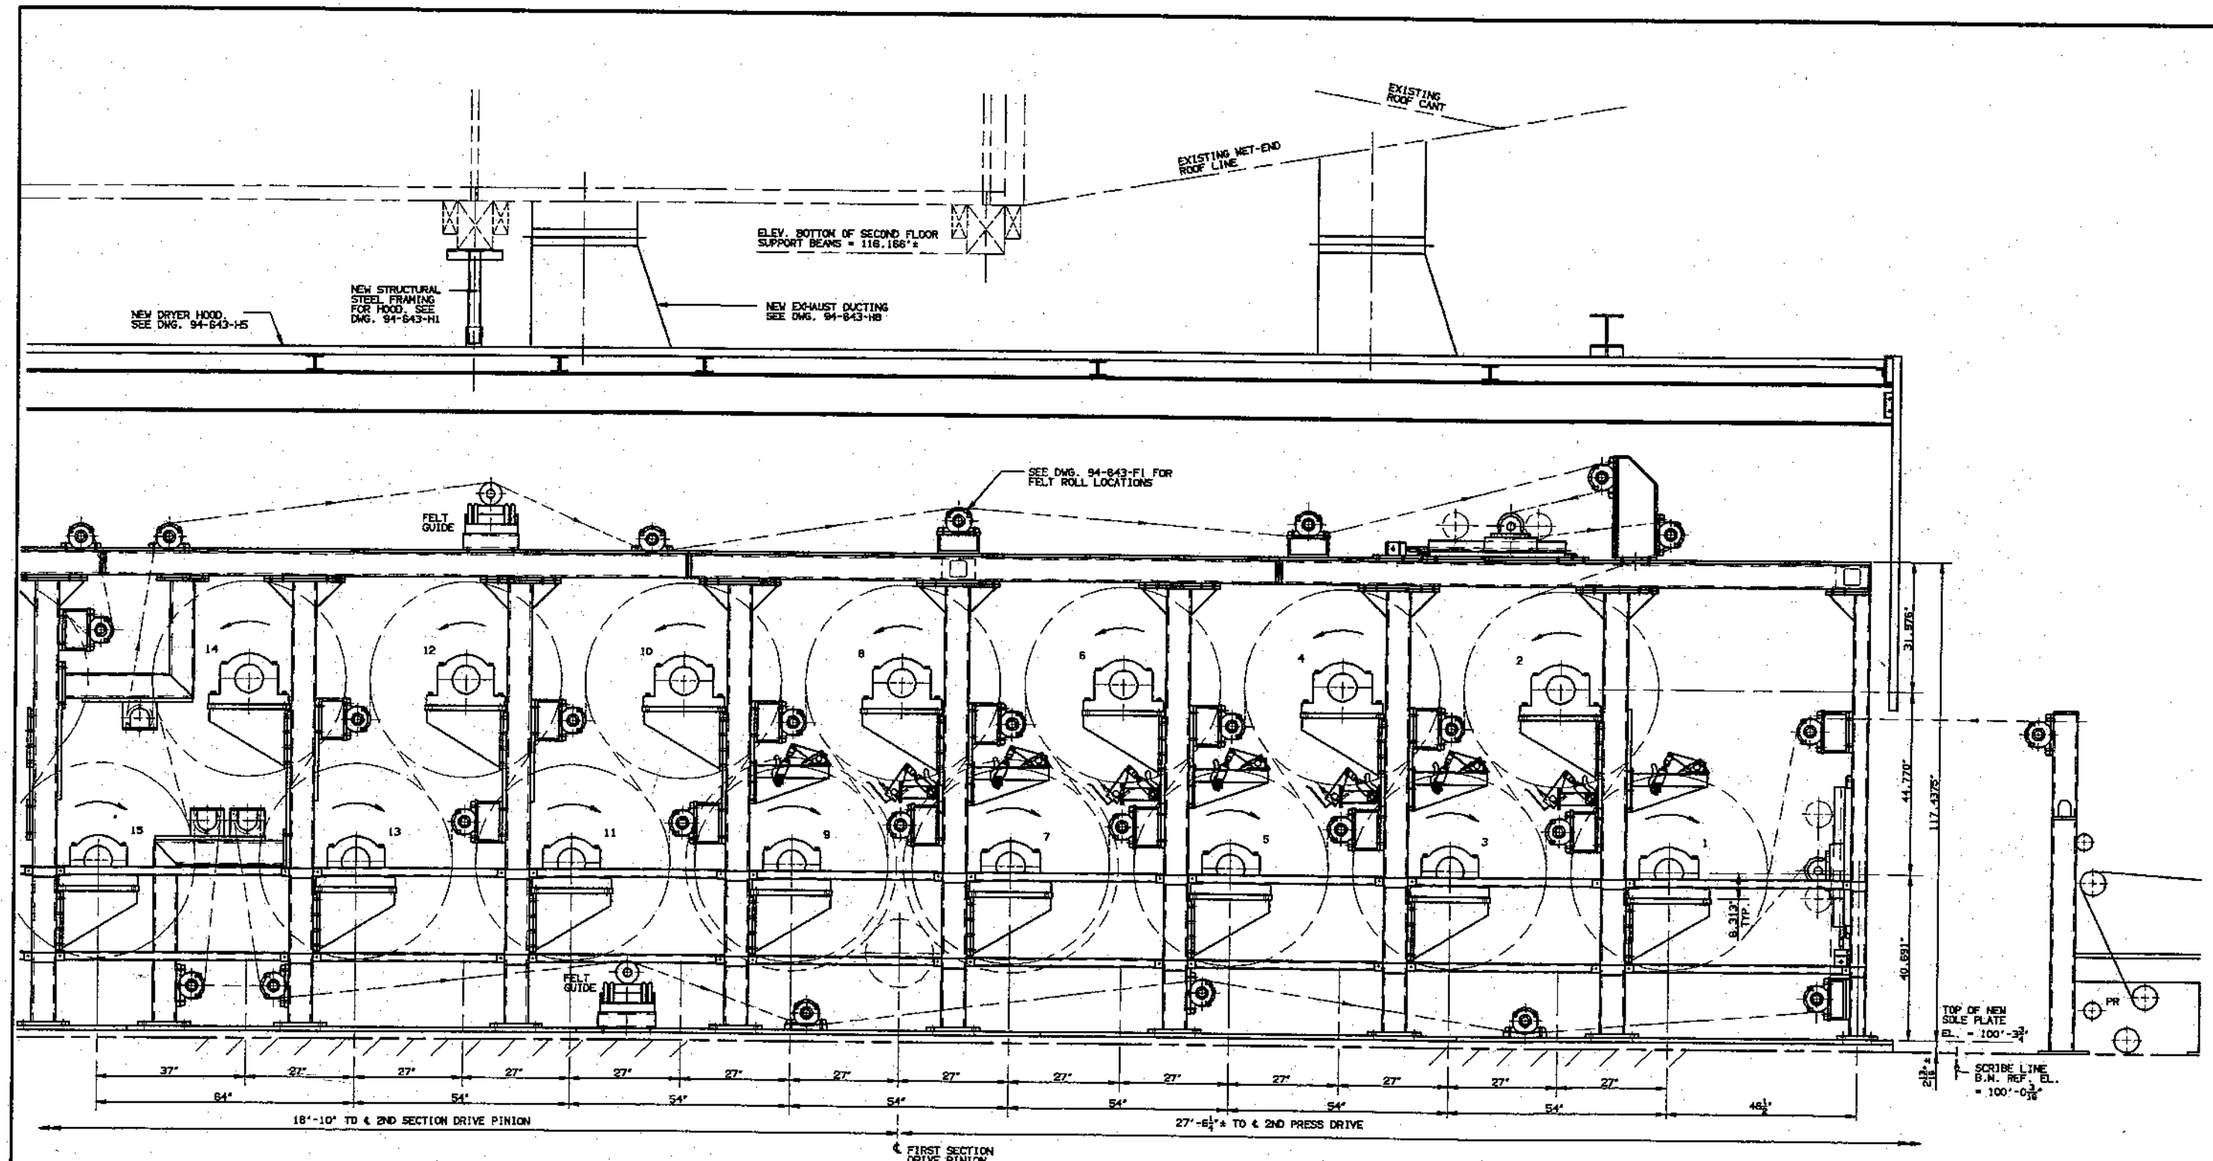

FIRST DRYER SECTION - PROPOSED T.S. ELEVATION

3/4" = 1'-0"

NOTES

1. SEE DRAWINGS 94-643-11 AND 94-643-12 FOR DRYER CAN FRAME ASSEMBLY.
2. SEE DRAWINGS 94-643-15 THRU 94-643-27 FOR DETAIL PARTS.

REV.	DESCRIPTION	DATE	BY

POTASH-DELMOLINO-DAVIS INC.
Industrial Design Services
Dalton, Mass. 01226

RISING PAPER COMPANY
HOUSATONIC, MA 01236

NO. 1 P.M. DRYER SECTION MODIFICATIONS

SCALE: AS NOTED | DRAWN BY: MTK | CHK'D BY: CFP

FIRST DRYER SECTION - PROPOSED T.S. ELEVATION

DATE	SHEET IN SET	DRAWING NUMBER	REV.
06-26-95	27	94-643-7	