


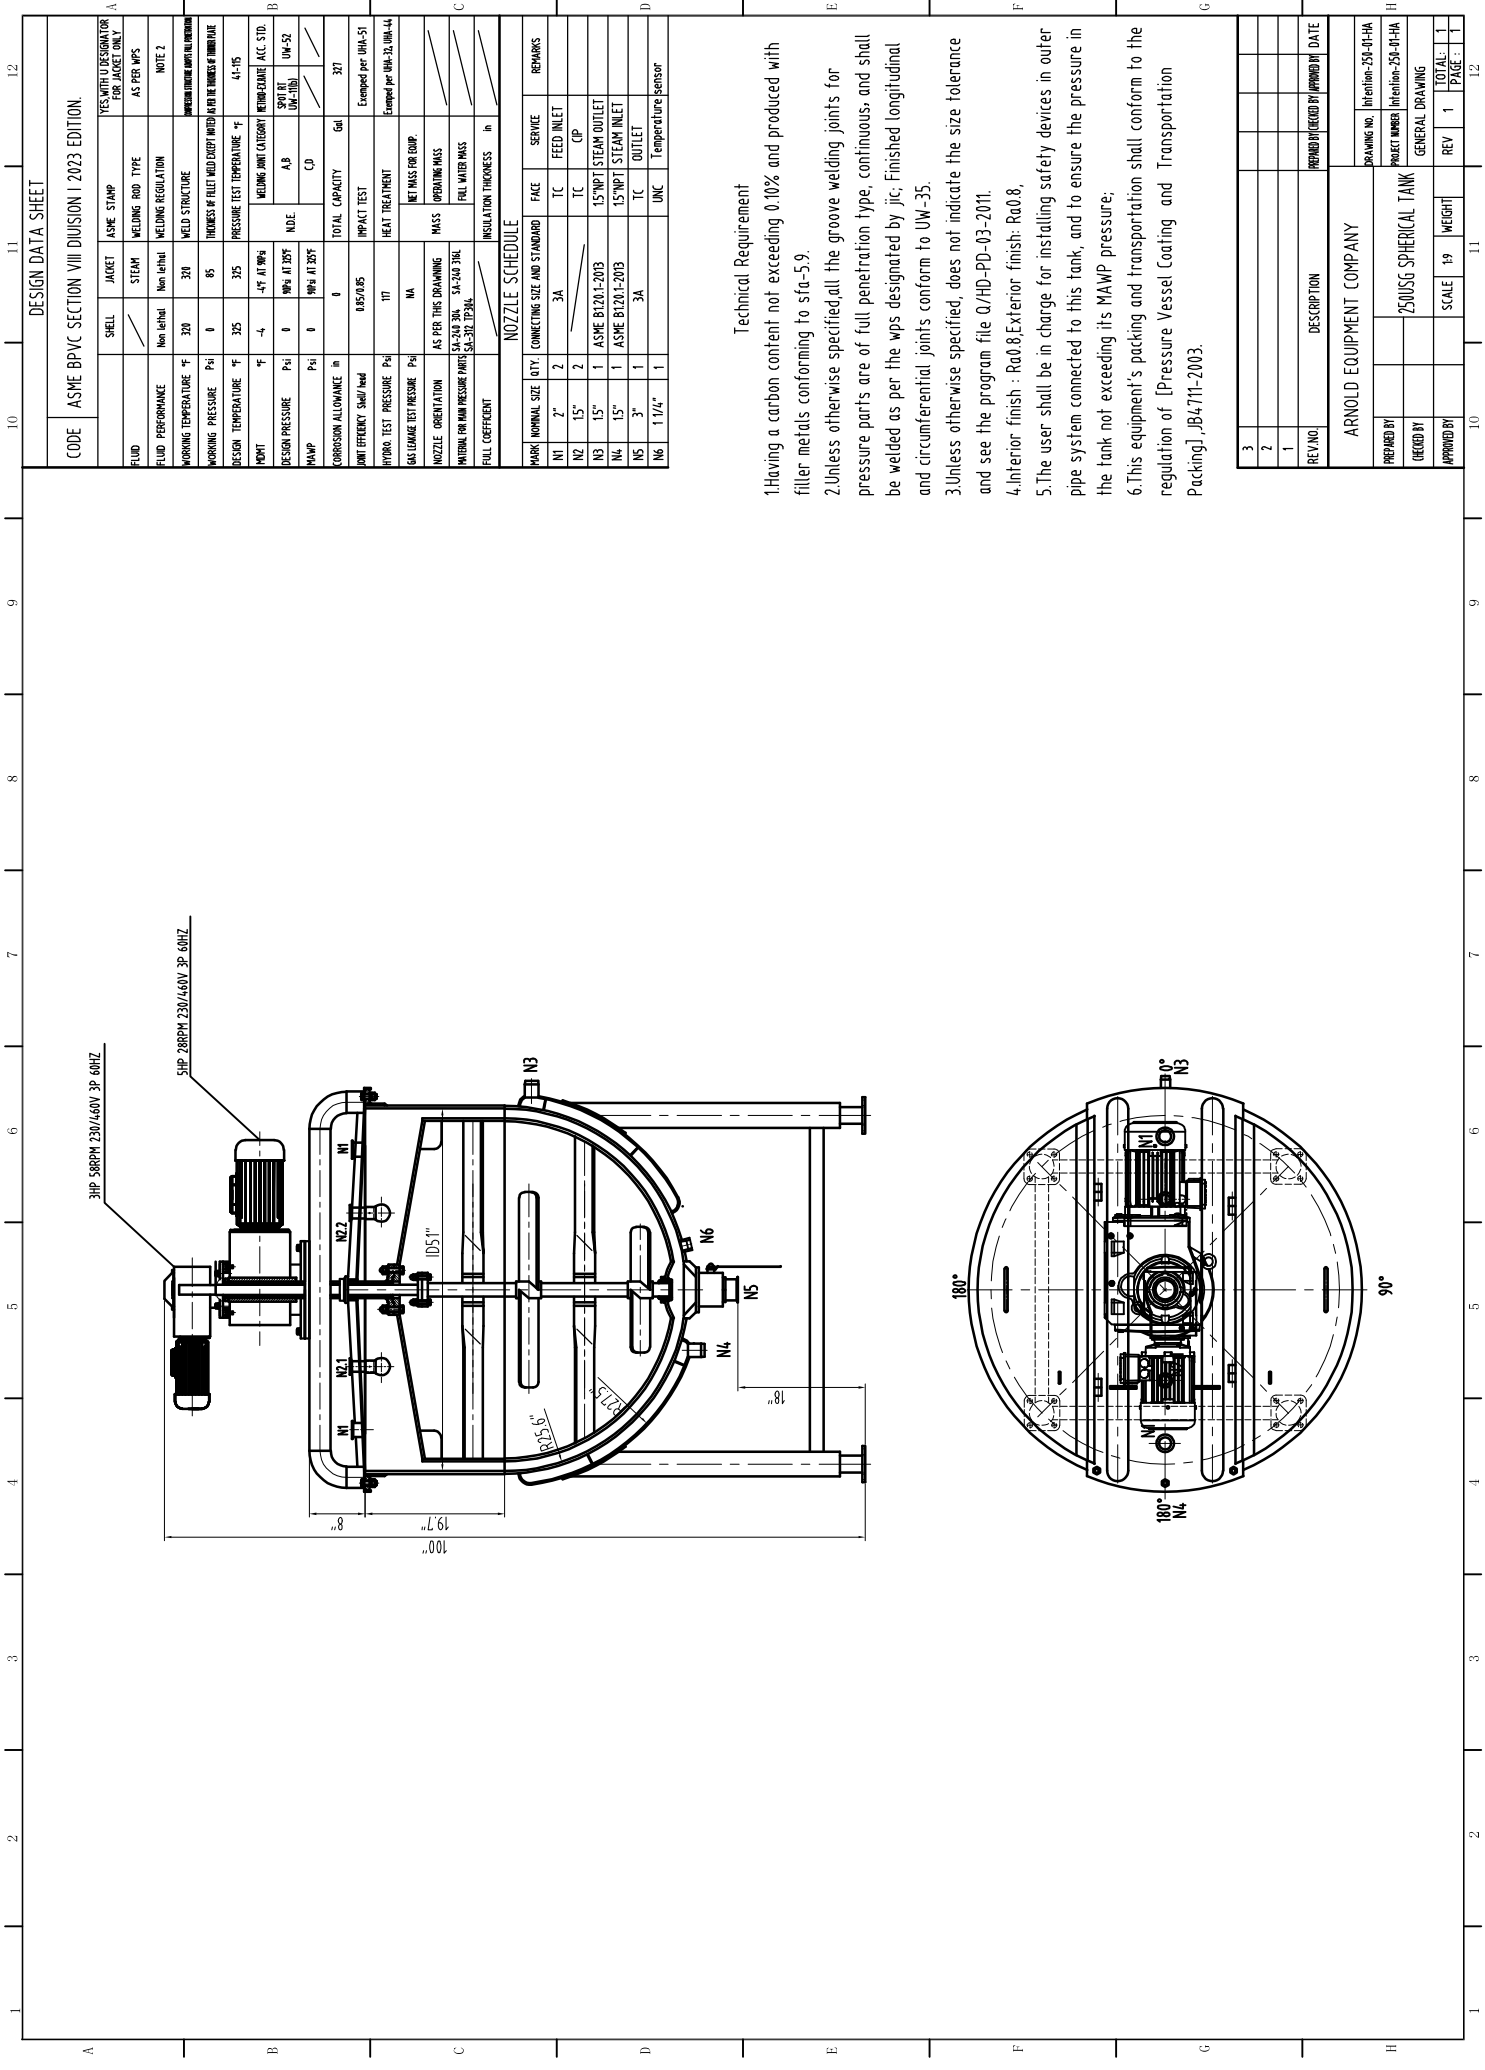

DESIGN DATA SHEET												11	12	
CODE	ASME BPVC SECTION VIII DIVISION I 2023 EDITION.													
A	SHELL	JACKET	ASME STAMP									YES/NO/IF DESIGNATOR FOR JACKET ONLY		
	WELD	STEAM	WELDING REG. TYPE									AS PER WPS		
	FLUID PERFORMANCE	Non lethal	WELDING REGULATION									NOTE 2		
	WORKING TEMPERATURE °F	320	320											
	WORKING PRESSURE Psi	0	05											
	DESIGN TEMPERATURE °F	325	325											
	WELD JOINT CATEGORY	4	4									44-115		
	DESIGN PRESSURE Psi	0	WPS AT 325°									WPS AT 325°		
	MAMP	0	WPS AT 325°									CP		
	CORROSION ALLOWANCE in	0	TOTAL CAPACITY									Gal	321	
B	IMPACT TEST											Exempt per UHA-51		
	HEAT TREATMENT											Exempt per UHA-33, UHA-44		
C	NET MASS FOR CORP.													
	MASS													
D	OPERATING MASS													
	FILL WATER MASS													
E	INSULATION THICKNESS in													
	NOZZLE SCHEDULE													
F	MARK	NOMINAL SIZE	QTY	CONNECTING SIZE AND STANDARD	FACE	SERVICE	REMARKS							
	N1	2"	2	3A	TC	FEED INLET								
	N2	15"	2	3A	TC	CP								
	N3	15"	1	ASME B120.1-2013	15"WP1	STEAM OUTLET								
	N4	15"	1	ASME B120.1-2013	15"WP1	STEAM INLET								
	N5	3"	1	3A	TC	OUTLET								
	N6	1 1/4"	1	3A	UNC	Temperature sensor								
Technical Requirement														
Using a carbon content not exceeding 0.10% and produced with metals conforming to 5A-5.9.														
Pressure otherwise specified, all the groove welding joints for pressure parts are of full penetration type, continuous, and shall be welded as per the WPS designated by jic; Finished longitudinal circumferential joints conform to UW-35.														
Pressure otherwise specified does not indicate the size tolerance see the program file 0\HD-PD-03-2011.														
Interior finish - Ra0.8 Exterior finish- Ra0.8.														
The user shall be in charge for installing safety devices in outer system connected to this tank, and to ensure the pressure in tank not exceeding its MAMP pressure;														
This equipment's packing and transportation shall conform to the specification of [Pressure Vessel Coating and Transportation ing], JB4711-2003.														
G	3													
	2													
	1													
	0													
REV.NO.		DESCRIPTION									APPROVED BY	DECIDED BY	DATE	
ARNOLD EQUIPMENT COMPANY														
PREPARED BY											DRAWING NO.		Intention-25A-II-HA	
CHECKED BY											PROJECT NUMBER		Intention-25A-II-HA	
DESIGNED BY											GENERAL DRAWING			
											TOTAL	1	1	
											REV	1		
											SCALE	19	WEIGHT	

Technical Requirement

- 1.Having a carbon content not exceeding 0.10% and produced with filler metals conforming to sfa-5.9.
- 2.Unless otherwise specified,all the groove welding joints for pressure parts are of full penetration type, continuous, and shall be welded as per the wps designated by jic; Finished longitudinal and circumferential joints conform to UW-35.
- 3.Unless otherwise specified, does not indicate the size tolerance and see the program file Q/HD-PD-03-2011.
- 4.Interior finish : Ra0.8 Exterior finish: Ra0.8,
- 5.The user shall be in charge for installing safety devices in outer pipe system connected to this tank, and to ensure the pressure in the tank not exceeding its MAMP pressure;
- 6.This equipment's packing and transportation shall conform to the regulation of [Pressure Vessel Coating and Transportation Packing], JB4711-2003.

3	
---	--	--	