
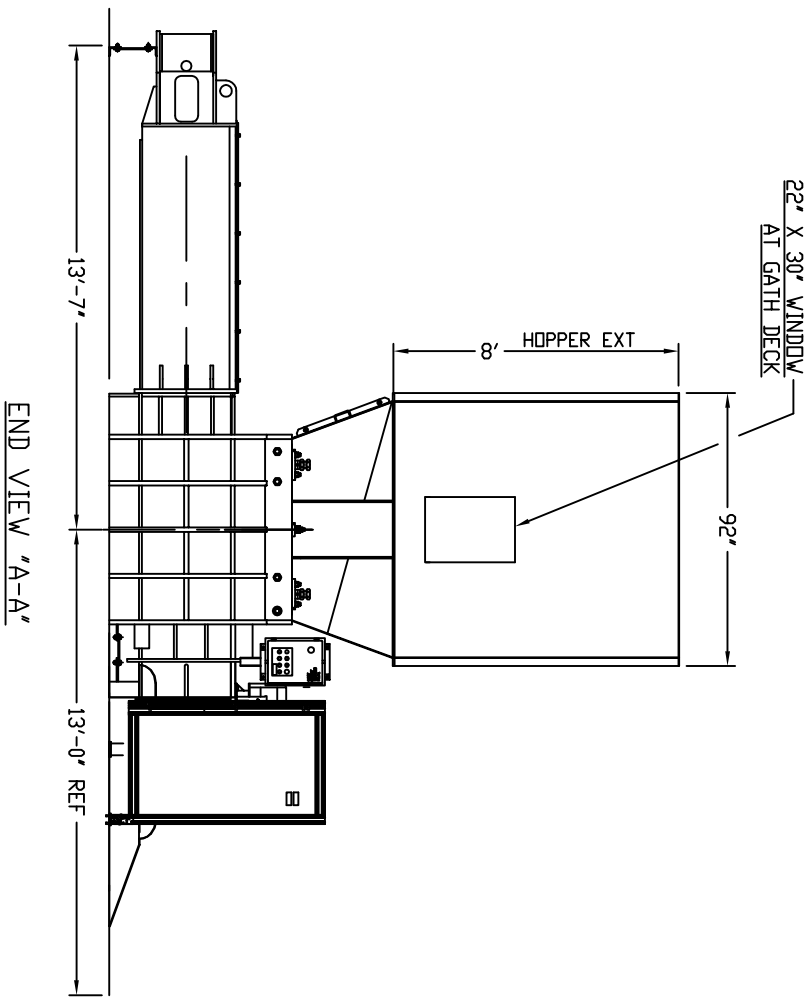


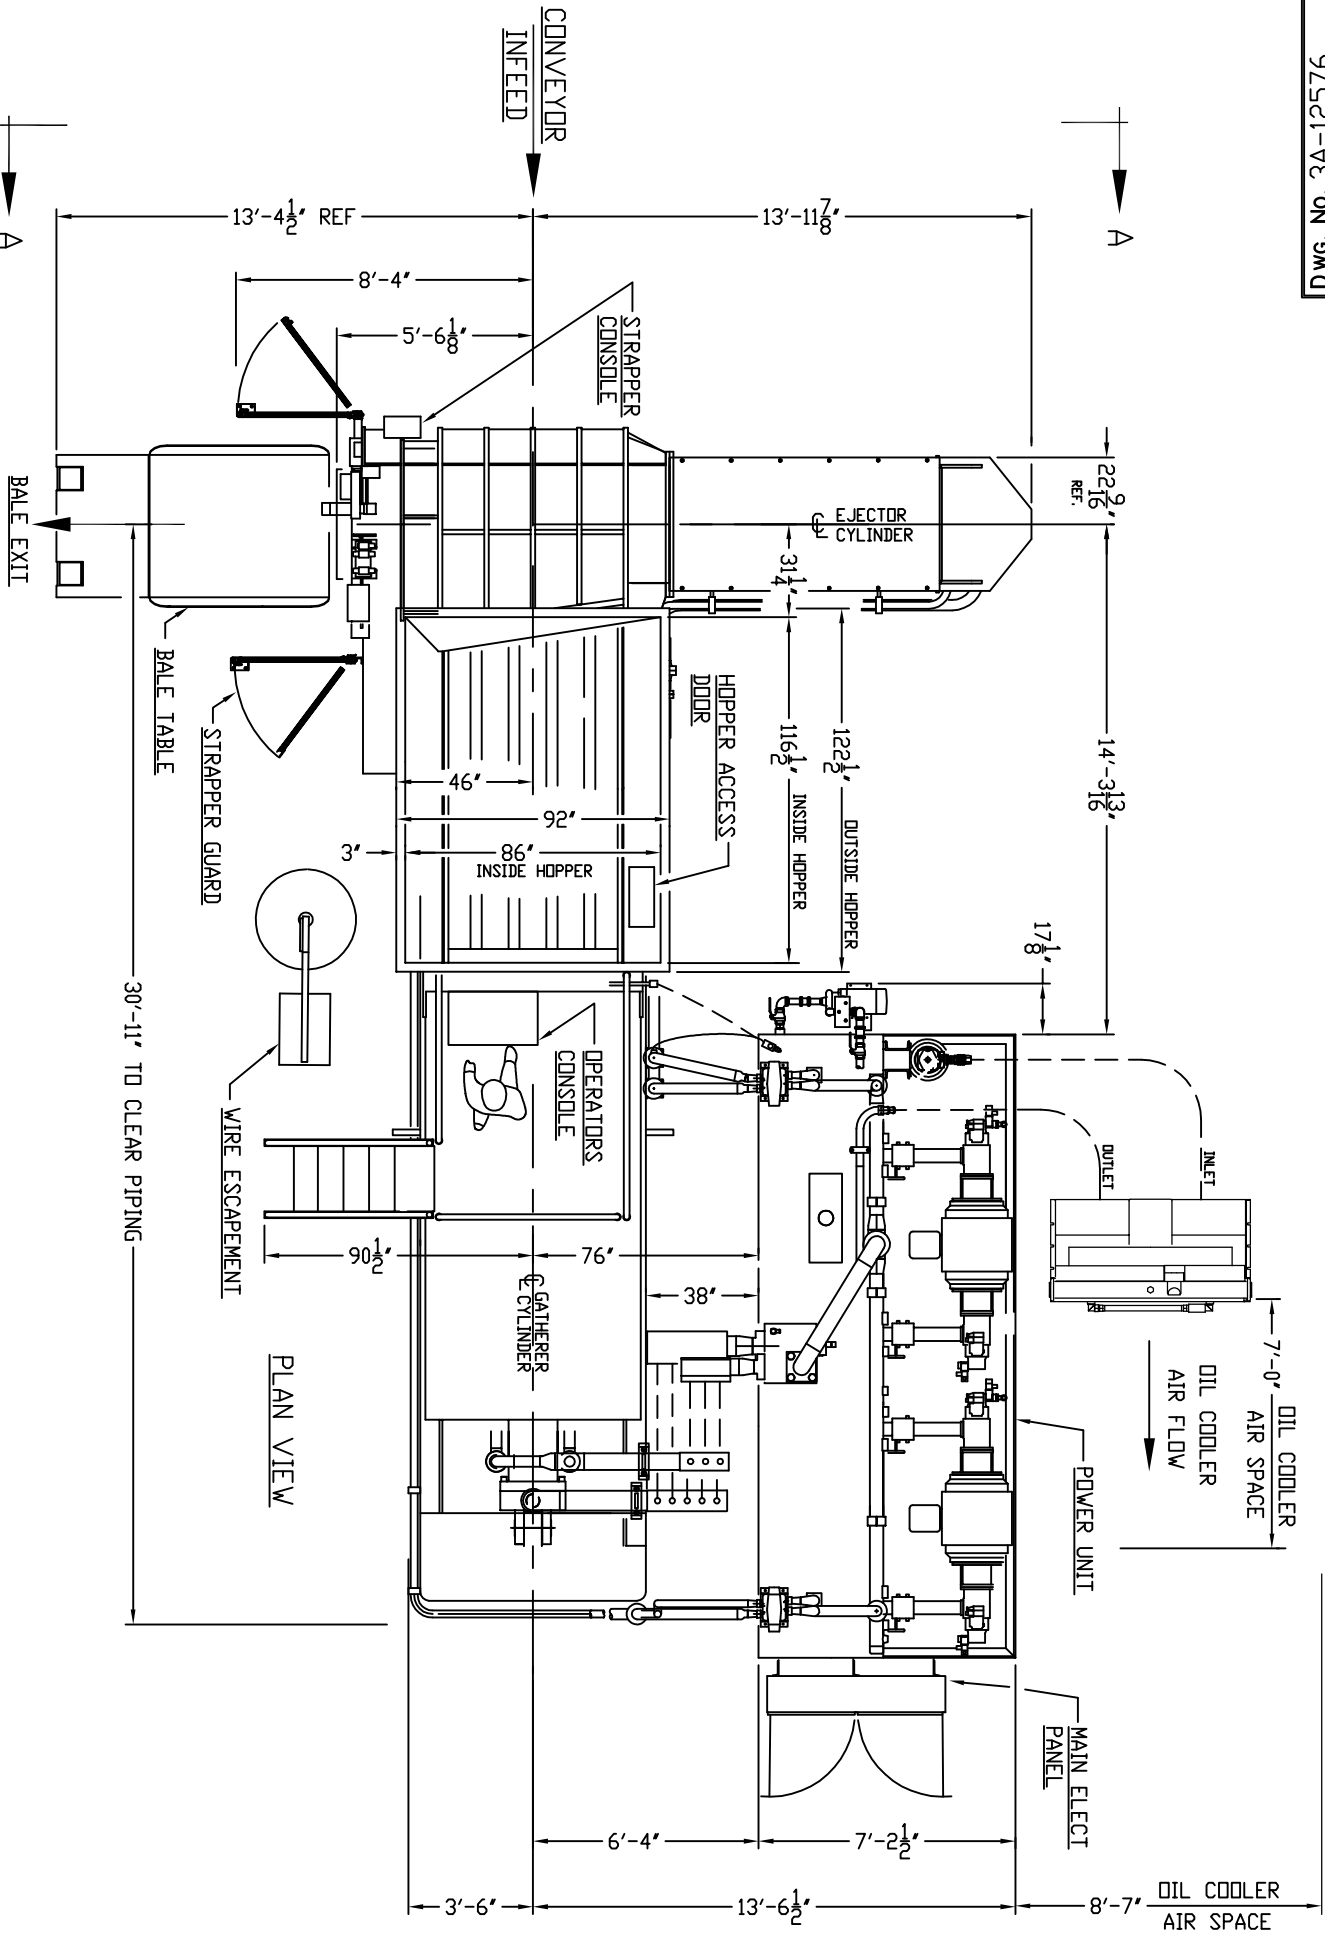

PAINT TO BE HARRIS GREEN
HARRIS STANDARD CONTROLS
SUPPLY VOLTAGE TO BE 460V/3PH/60HZ
MAIN MOTOR STARTER TO BE Y-DELTA
CONVEYOR STARTERS TO BE 10 HP
STRAIGHT KNIVES IN SMART-KNIFE BEAM
STRAPPER TO BE ACCENT MODEL 470 12 GA
OPERATED STATION OVER GATH DECK
8' HOPPER EXTENSIONS

CONFIDENTIAL

This document is the property of Harris Waste Management Group, Inc. and the information it contains shall be considered confidential. It is to be used only for the purpose for which it was prepared and shall not be copied or given to others without prior written consent from Harris Waste Management Group, Inc. Cordele, GA 31015. This document shall be returned to Harris Waste Management Group, Inc. upon completion of the project.

Issued By: JIMMY DUTEN Date: 1-29-09
Title: PROJECT MANAGER

CUSTOMER APPROVAL FOR CONSTRUCTION

- ☐ APPROVED AS IS
☐ APPROVED AS MARKED

Approved By: _____ Date: _____
Title: _____

HARRIS WASTE MANAGEMENT GROUP
CORDELE, GEORGIA

GENERAL LAYOUT, S/N 3103
LH 200HP CENTURION-B

DATE	REVISION

DW. BY: JBD	I. E. _____	CH. BY: _____	SCALE: _____
DATE: 1-29-09	DWG. No. 3A-12576	REV. _____	

DO NOT SCALE THIS DRAWING
WORK TO FIGURES
BREAK ALL SHARP CORNERS UNLESS
OTHERWISE SPECIFIED