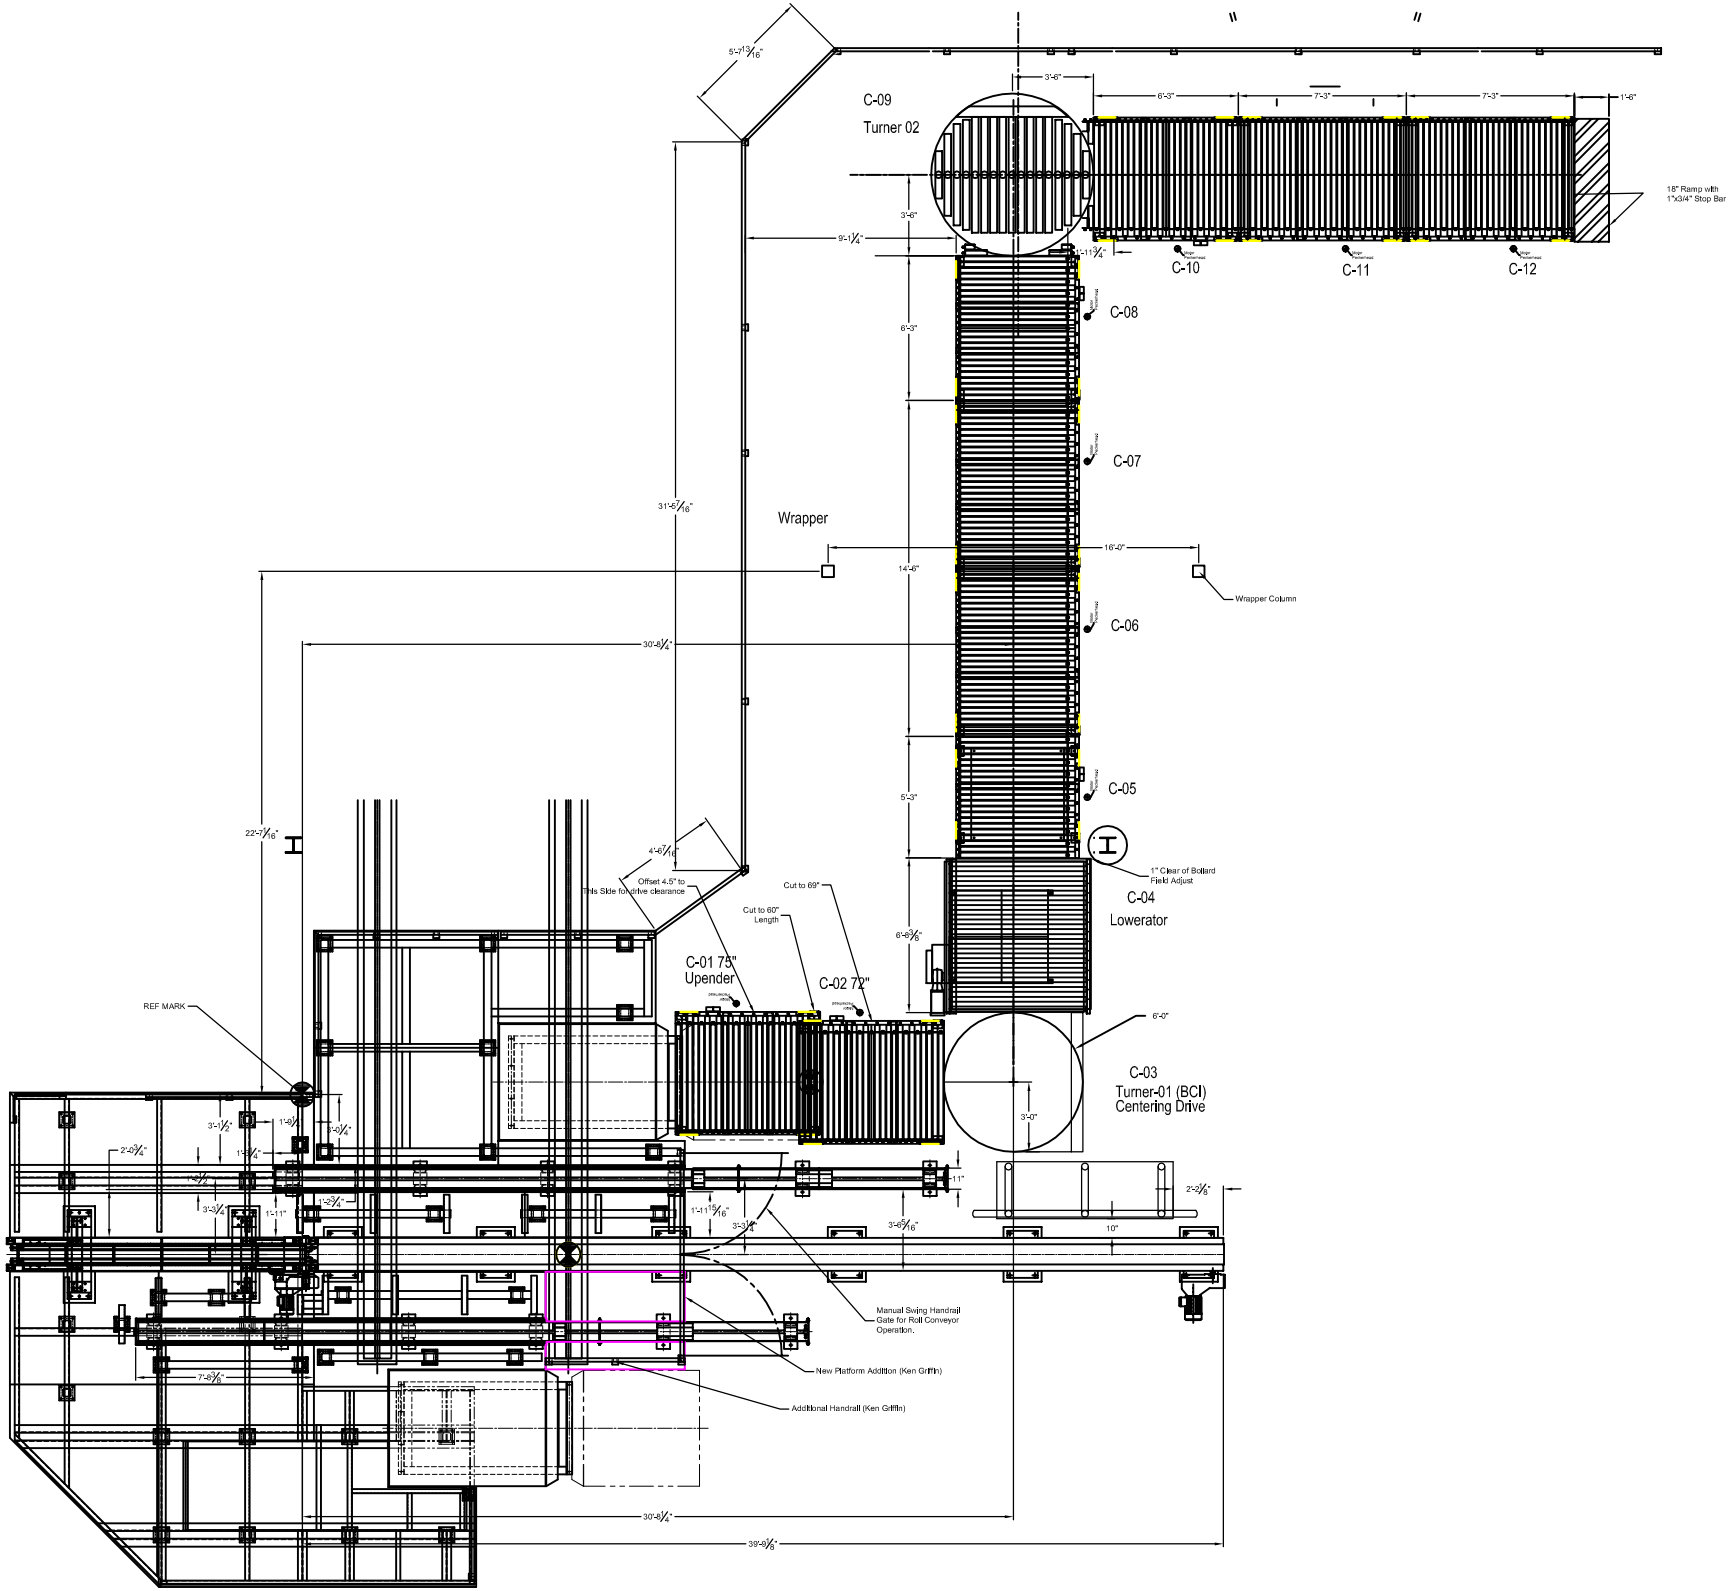
C-09
Turner 02
C-10
C-11
C-12
18" Ramp with 1"x3/4" Stop Bar
C-08
C-07
C-06
C-05
Wrapper
Wrapper Column
C-04
Lowerator
1" Clear of Bollard Field Adjust
C-01 75" Upender
C-02 72"
Offset 4.5" to this Side for drive clearance
Cut to 69"
Cut to 60" Length
C-03
Turner-01 (BCI)
Centering Drive
REF MARK
Manual Swing Handrail Gate for Roll Conveyor Operation.
New Platform Addition (Ken Griffin)
Additional Handrail (Ken Griffin)
31'-5 7/16"
30'-8 1/4"
22'-7 7/16"
30'-5 1/4"
39'-9 5/8"
I