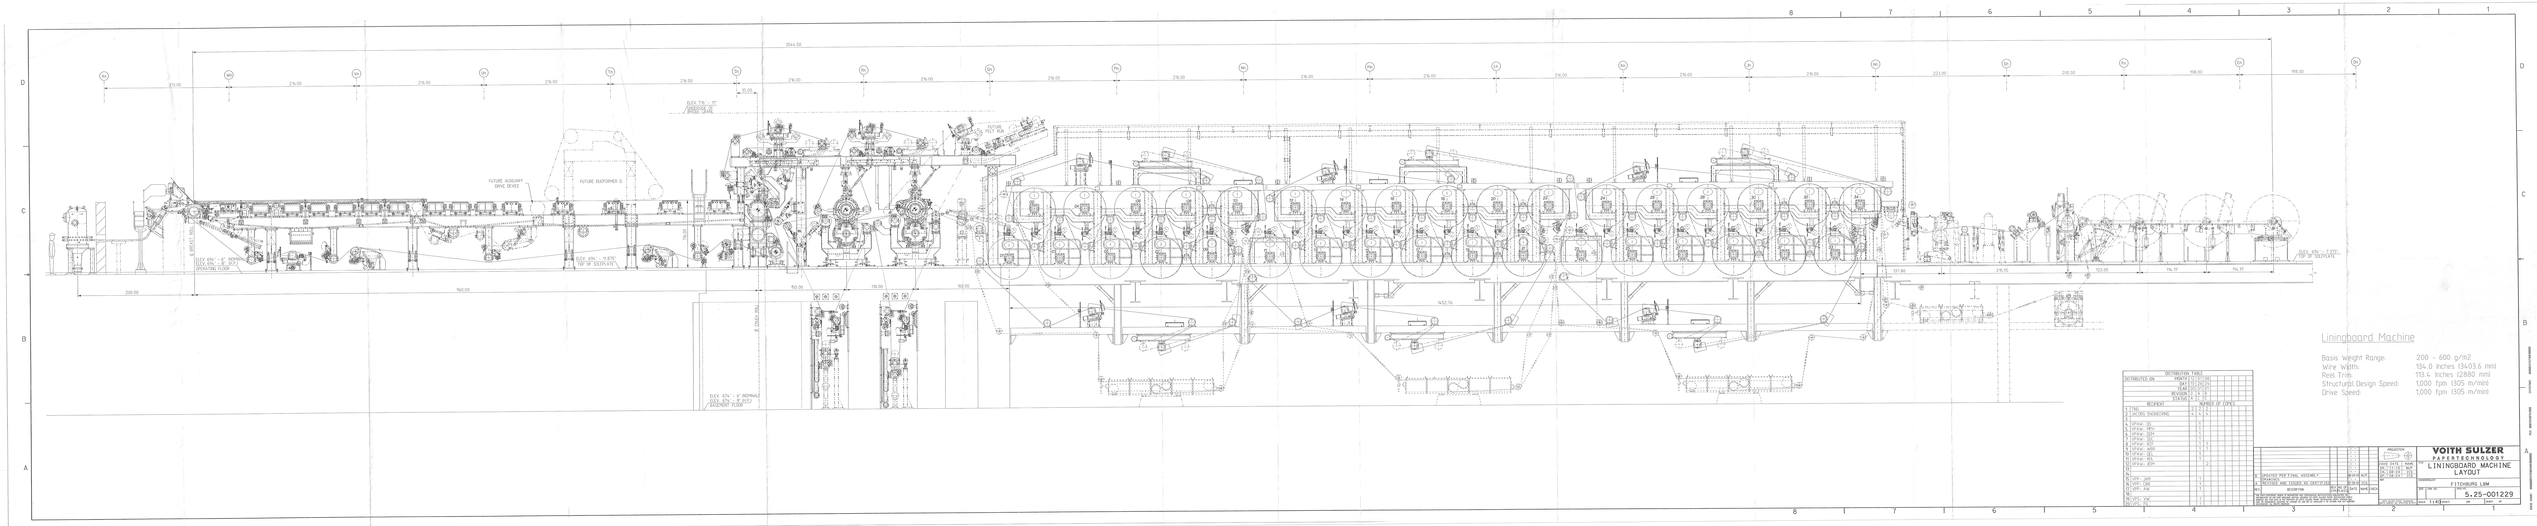
3544.50
FUTURE AGRIUMT DRIVE DEVICE
FUTURE DUFORMER D
ELEV. 6%: - 6" INSTALL OPERATING FLOOR
ELEV. 6%: - 6" INSTALL OPERATING FLOOR
ELEV. 6%: - 11.8"FR TOP OF SUBPLATE
ELEV. 6%: - 6" INSTALL OPERATING FLOOR
ELEV. 6%: - 6" INSTALL OPERATING FLOOR
ELEV. 6%: - 11.8"FR TOP OF SUBPLATE
8 DOUBLER
8 DOUBLER
8 DOUBLER