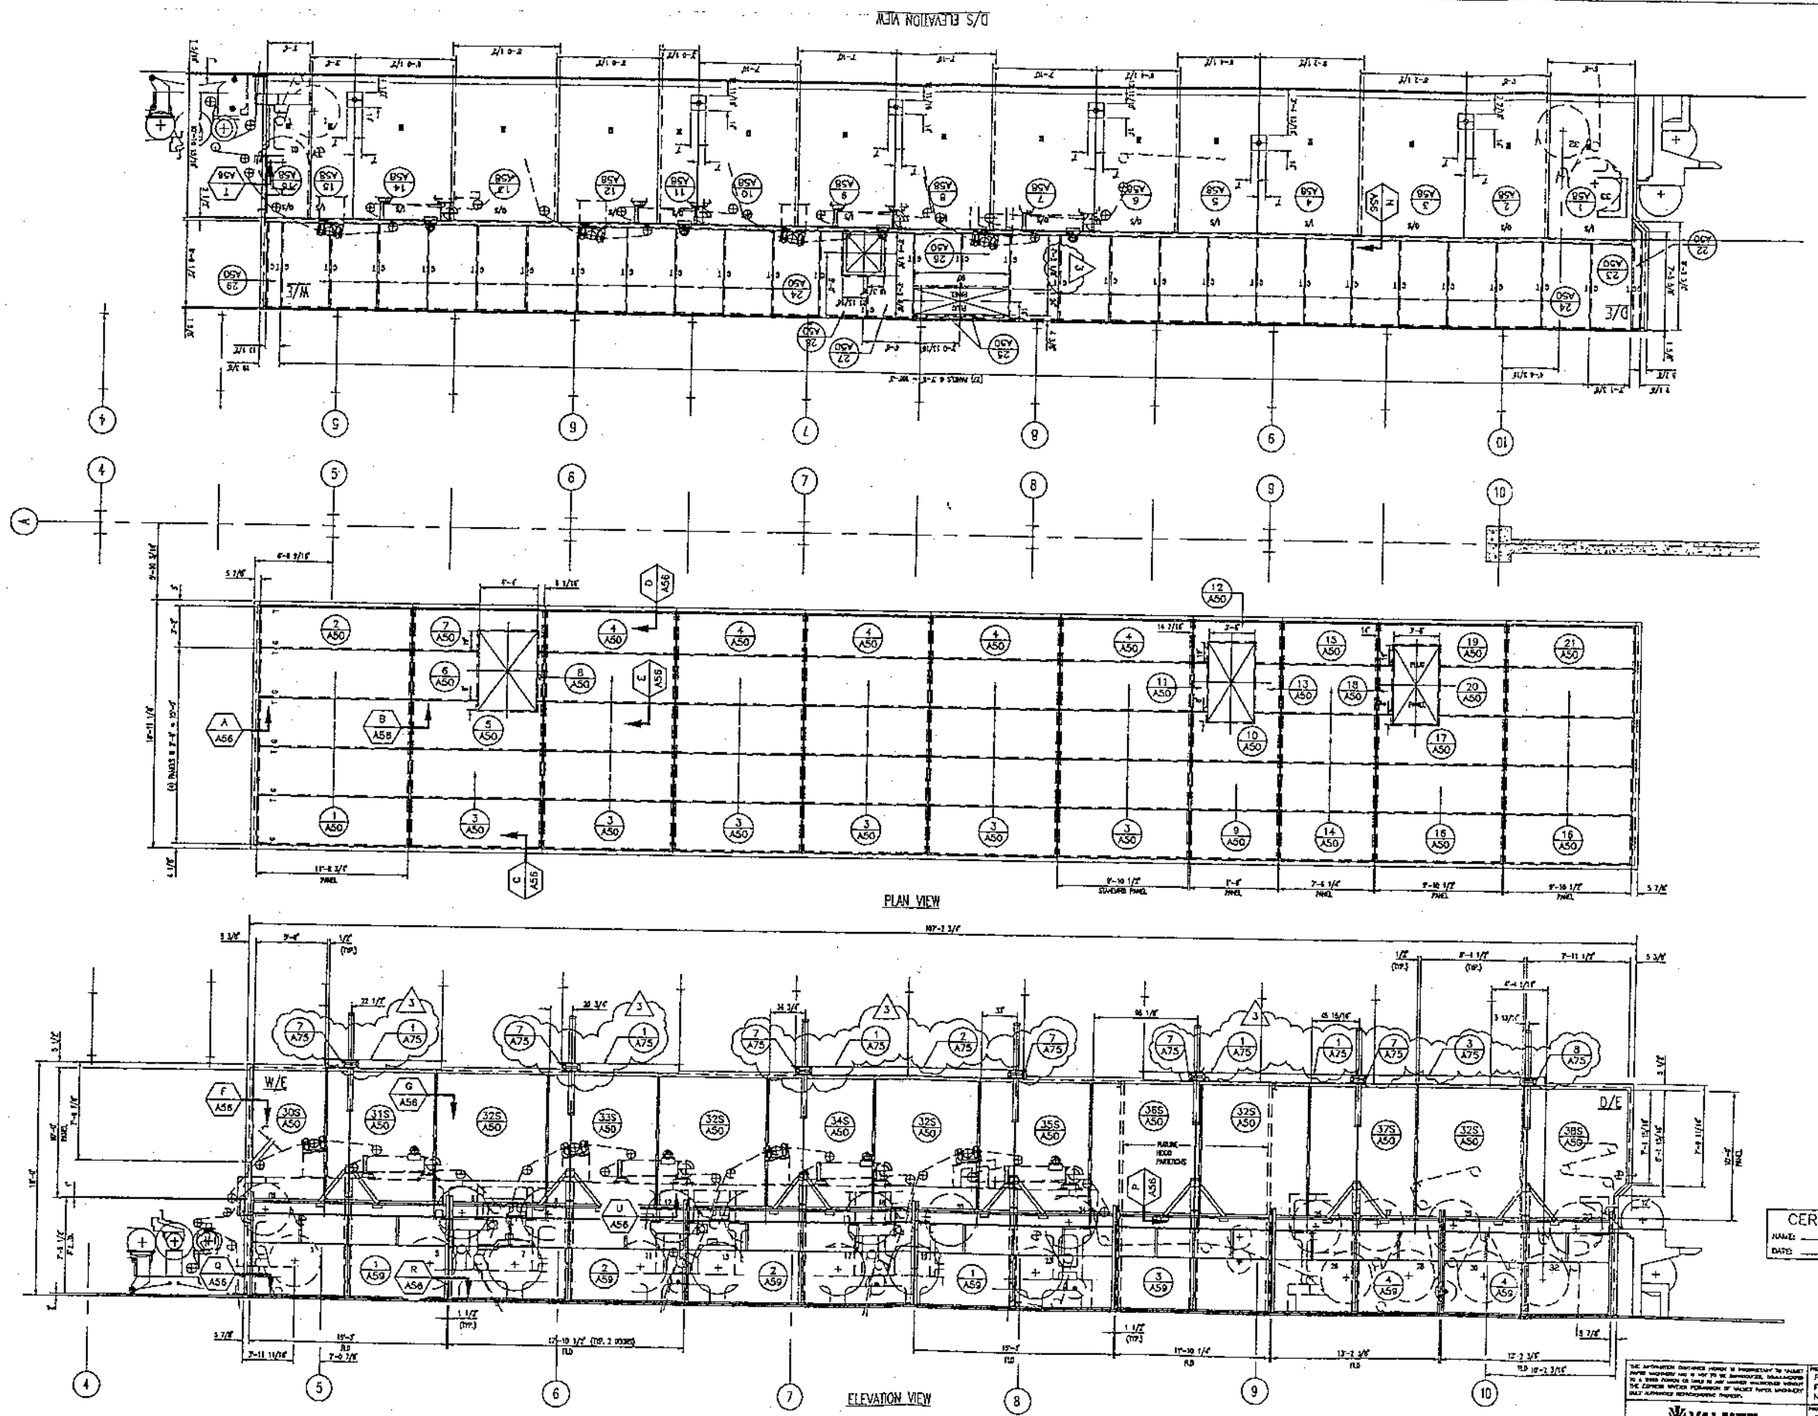

CERTIFIED
NAME: SAM SELF
DATE: 10-21-94

12/01/94	JBA		ADDED CYL. MOUNT BEAM M.M. & REV. PANEL D.M.		3
11/17/94	JB	SES	GENERAL REVISIONS, ISSUED CERTIFIED		2
11/14/94	JBA	SES	GENERAL REVISIONS, ISSUED CERTIFIED		1
10/28/94	JB	SES	GENERAL REVISIONS, ISSUED CERTIFIED		B
08/22/94	JB	SES	RELEASED FOR APPROVAL		A
DATE	BY	APP'D BY	REVISION DESCRIPTION	SHEET	REV.

THE INFORMATION CONTAINED HEREIN IS PROPRIETARY TO VALMET PAPER MACHINERY INC. & NOT TO BE DUPLICATED, SHOWN OR USED FOR ANY PURPOSE OR USED IN ANY MANNER WHATSOEVER WITHOUT THE EXPRESS WRITTEN PERMISSION OF VALMET PAPER MACHINERY INC. (WITHOUT REPRODUCIBLE PRINTS).

VALMET
Valmet-Enerdry

PROJECT: PWA DECOR, INC
FITCHBURG, MASSACHUSETTS
NO. 5 P.M.

PROJECTION		DRAWN BY TJH	DATE 07/25/94
		CHK'D BY TJH	DATE 07/26/94
SCALE 1/4" = 1'-0"		DWG BY JB	DATE 10/21/94
		APP'D BY SES	DATE 10/21/94
		PLOT NO.	

TITLE: LONGITUDINAL HOOD PANEL LAYOUT

GROUP: AIR SYSTEMS

PROJECT

DRAWING NO: KNO-2402--A50

REVISION: 3