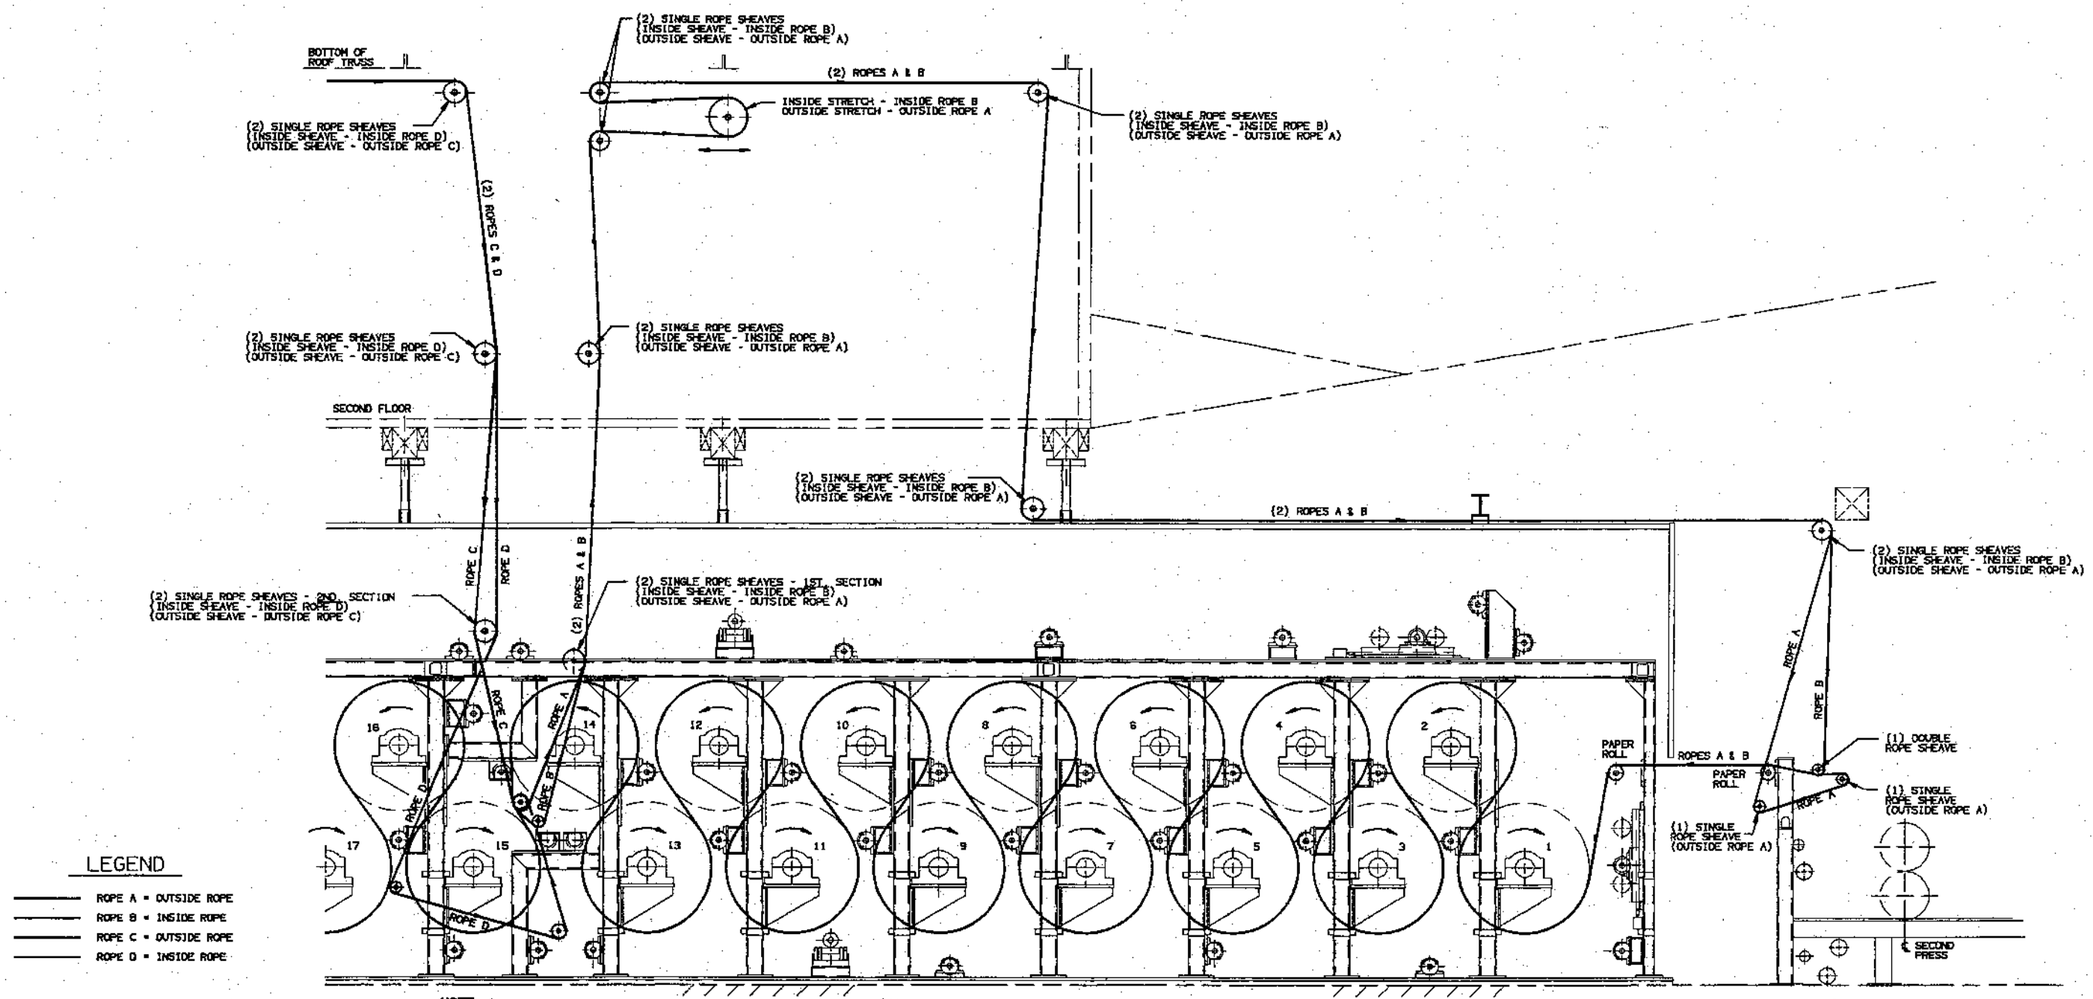

NOTE:
FOR TRANSFER DETAIL
SEE DRAWING 94-643-R2

ROPE SYSTEM - FIRST DRYER SECTION TENDING SIDE ELEVATION

1/2" = 1'-0"

REV.	DESCRIPTION	DATE	BY

POTASH-DELMOLINO-DAVIS INC.
Industrial Design Services
Dalton, Mass. 01226

RISING PAPER COMPANY
HOUSATONIC, MA 01236

NO. 1 P.M. DRYER SECTION MODIFICATIONS

SCALE AS NOTED | DRAWN BY MTK | CHK'D BY CFP

ROPE SYSTEM - FIRST DRYER SECTION TENDING SIDE ELEVATION

DATE	SHEET 1 OF SET	DRAWING NUMBER	REV.
07-31-95	3	94-643-R1	