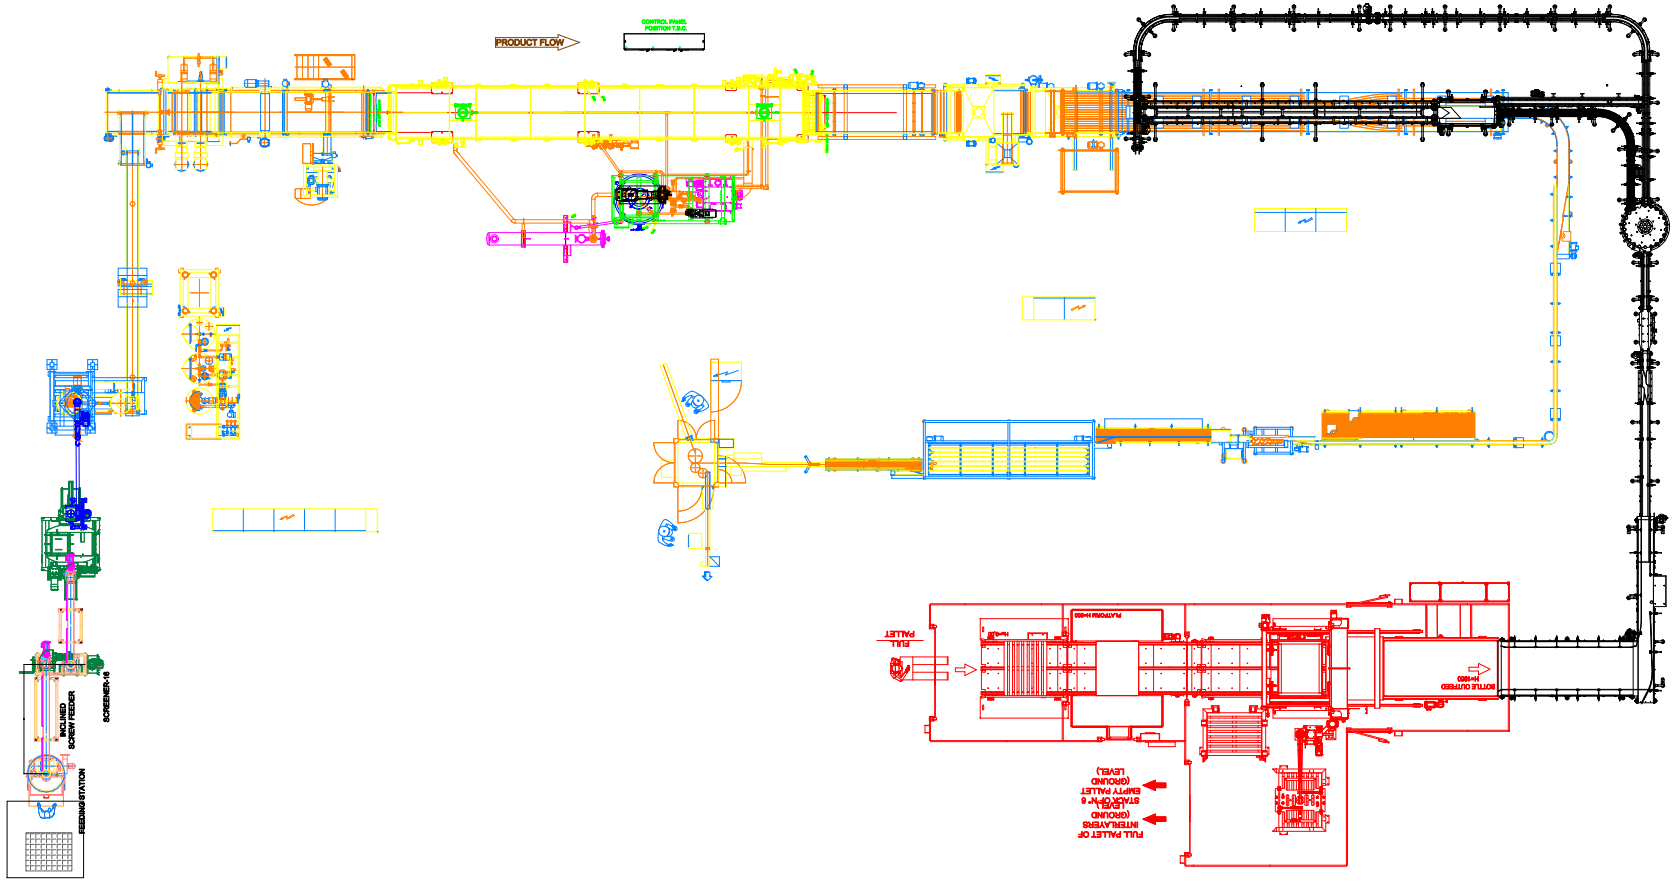
PRODUCT FLOW
CONTROL PANEL POSITION T.B.C.
FEEDING STATION
INCLINED SCREW FEEDER
SCREENER-16
BOTTLE OUTFEED
PLATFORM H=800
FULL PALLET
FULL PALLET OF INTERLAYERS (GROUND LEVEL)
STACK 5"H" 6 EMPTY PALLET (GROUND LEVEL)

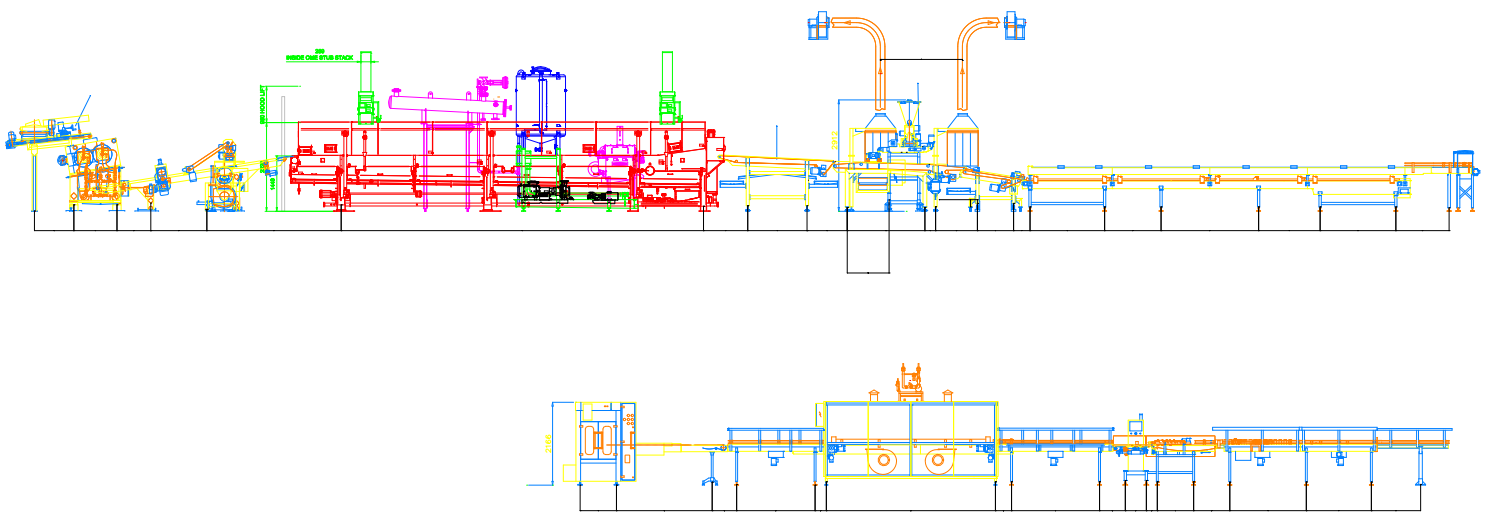
INSIDE ONE STUB STACK
WOOD LIFT