



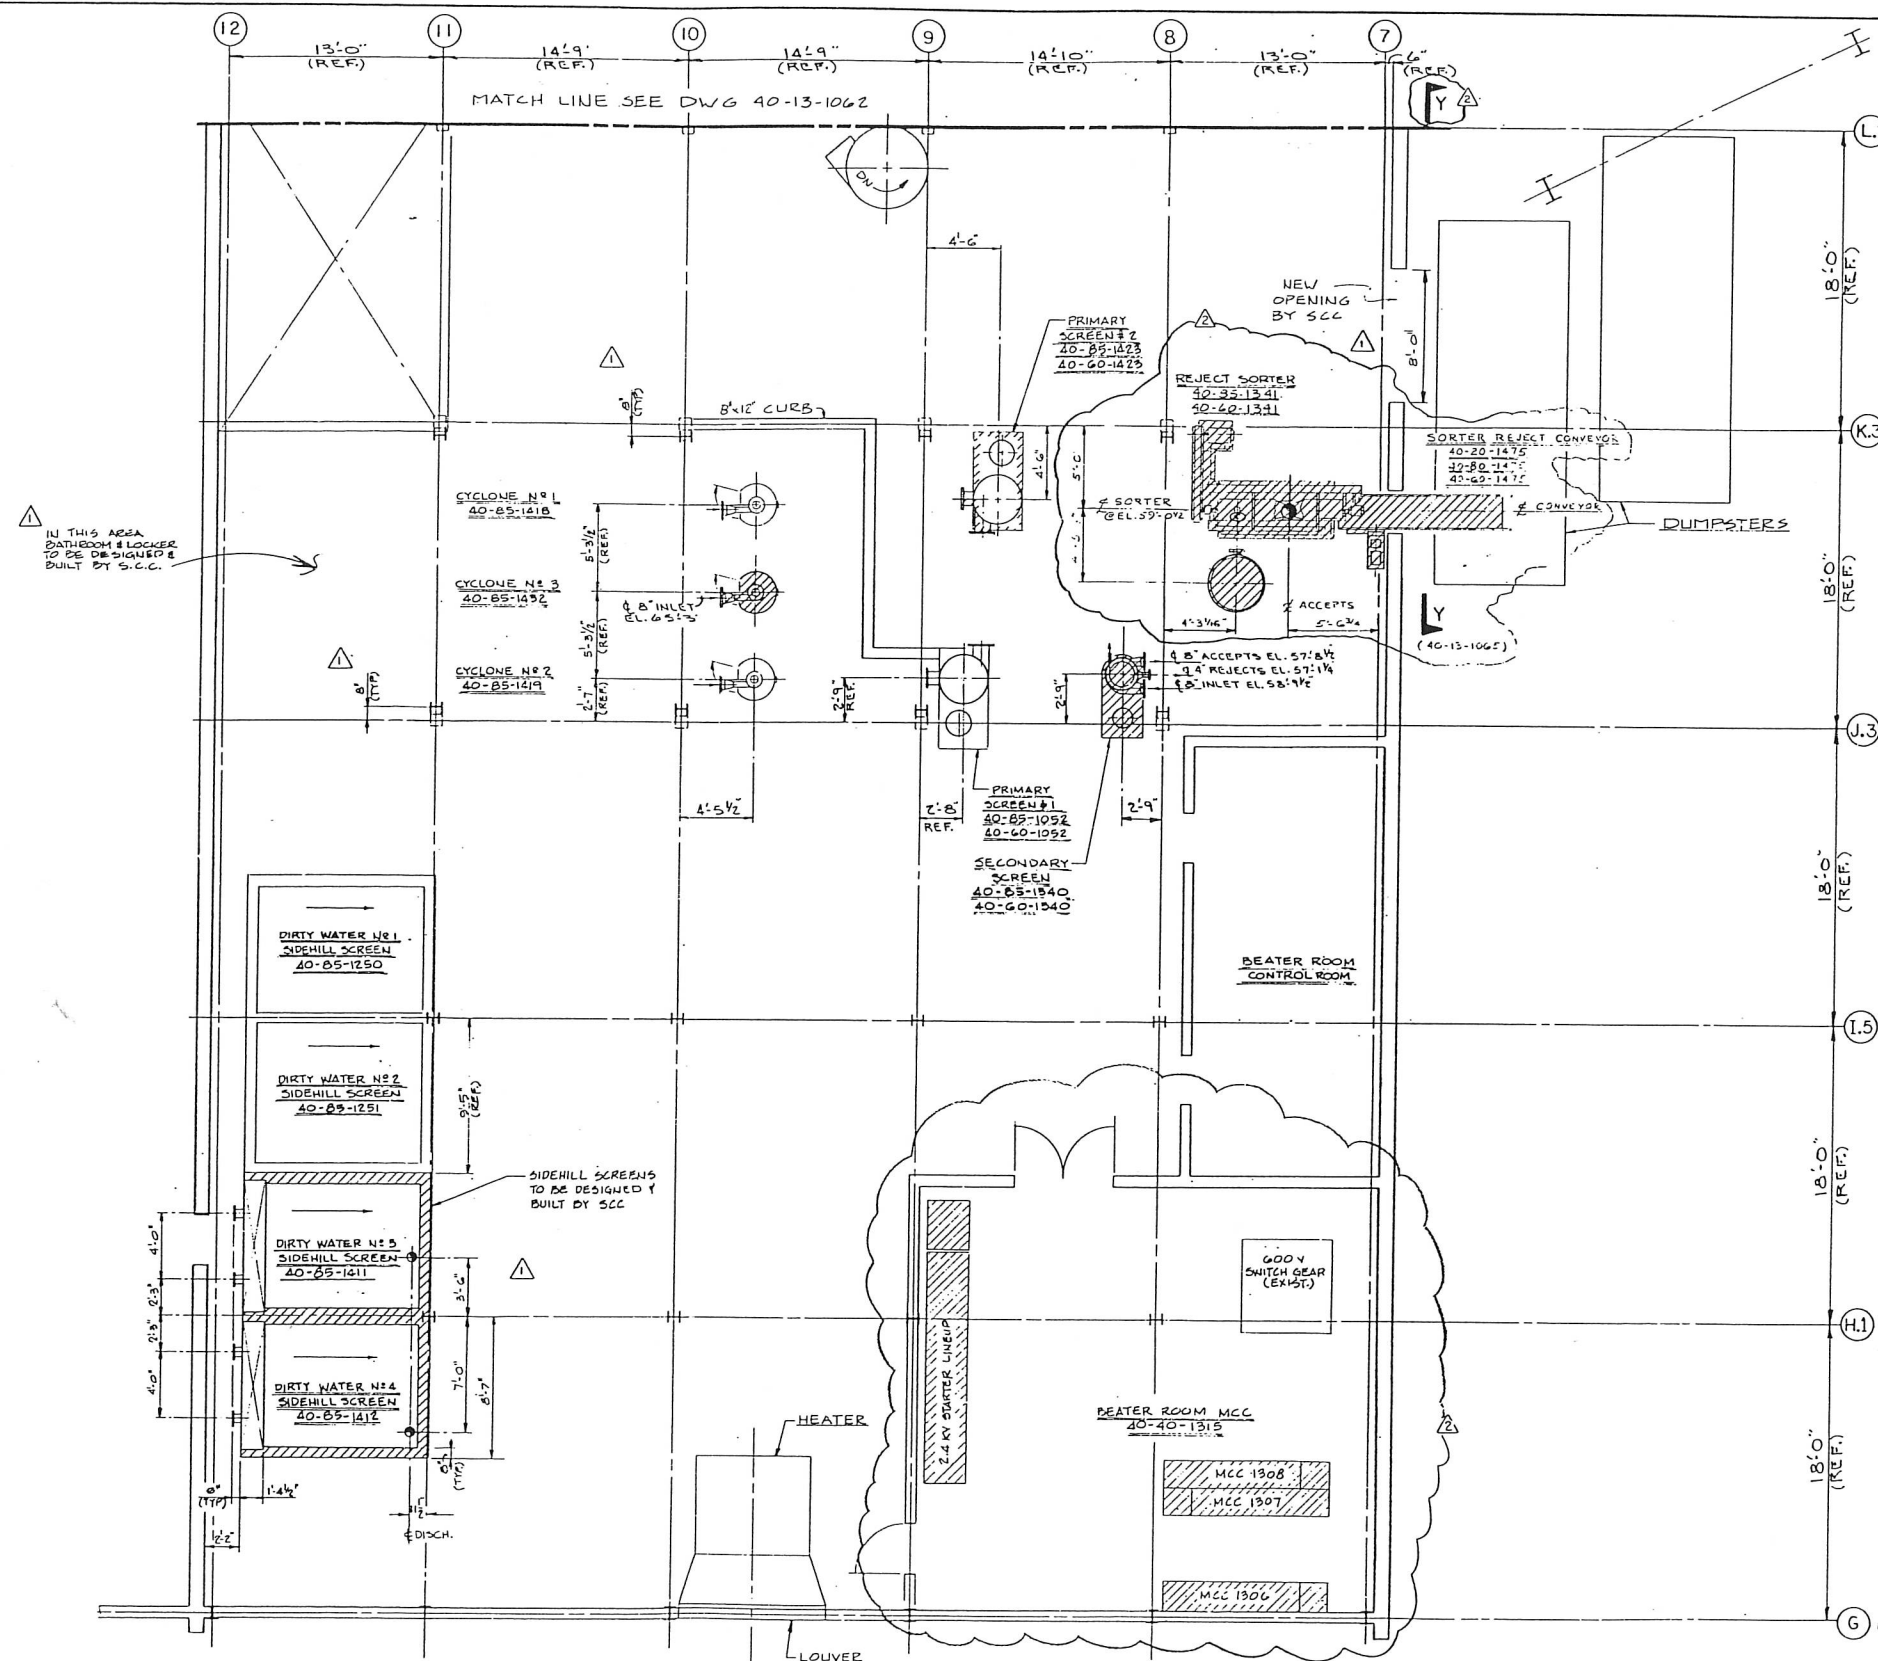


APPROVED FOR
CONSTRUCTION


[illegible]


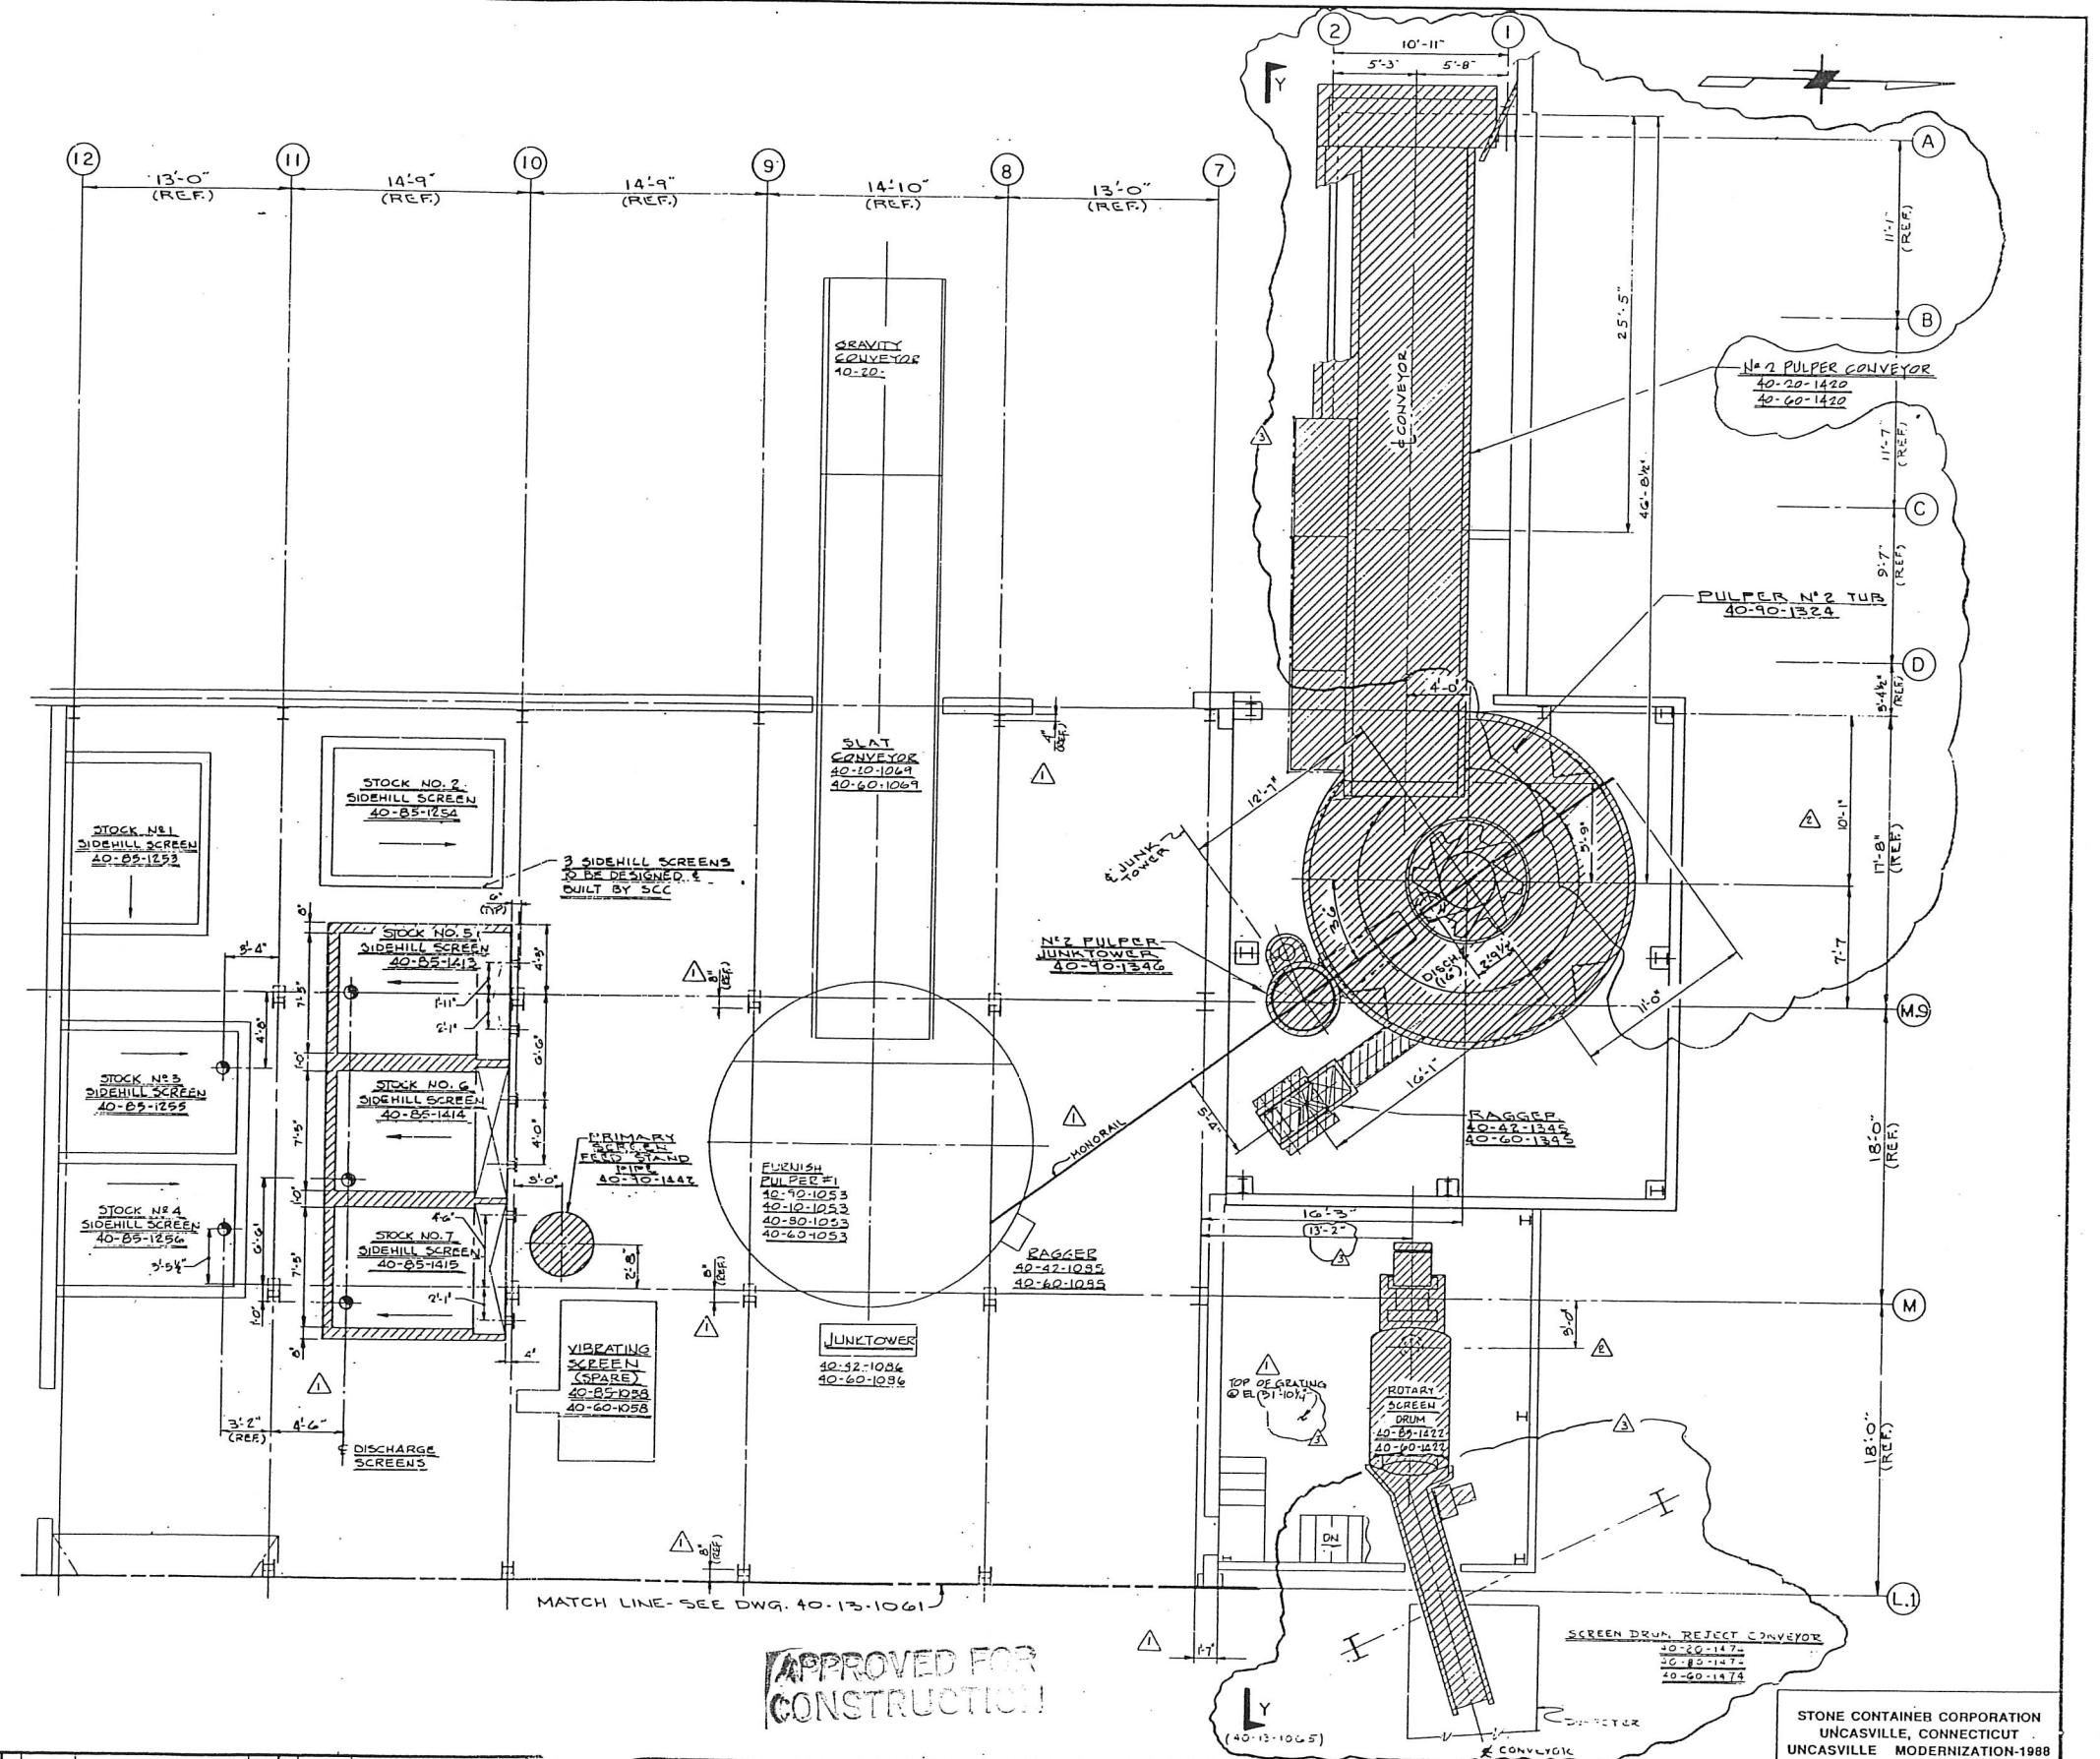


APPROVED FOR
CONSTRUCTION

--	--	

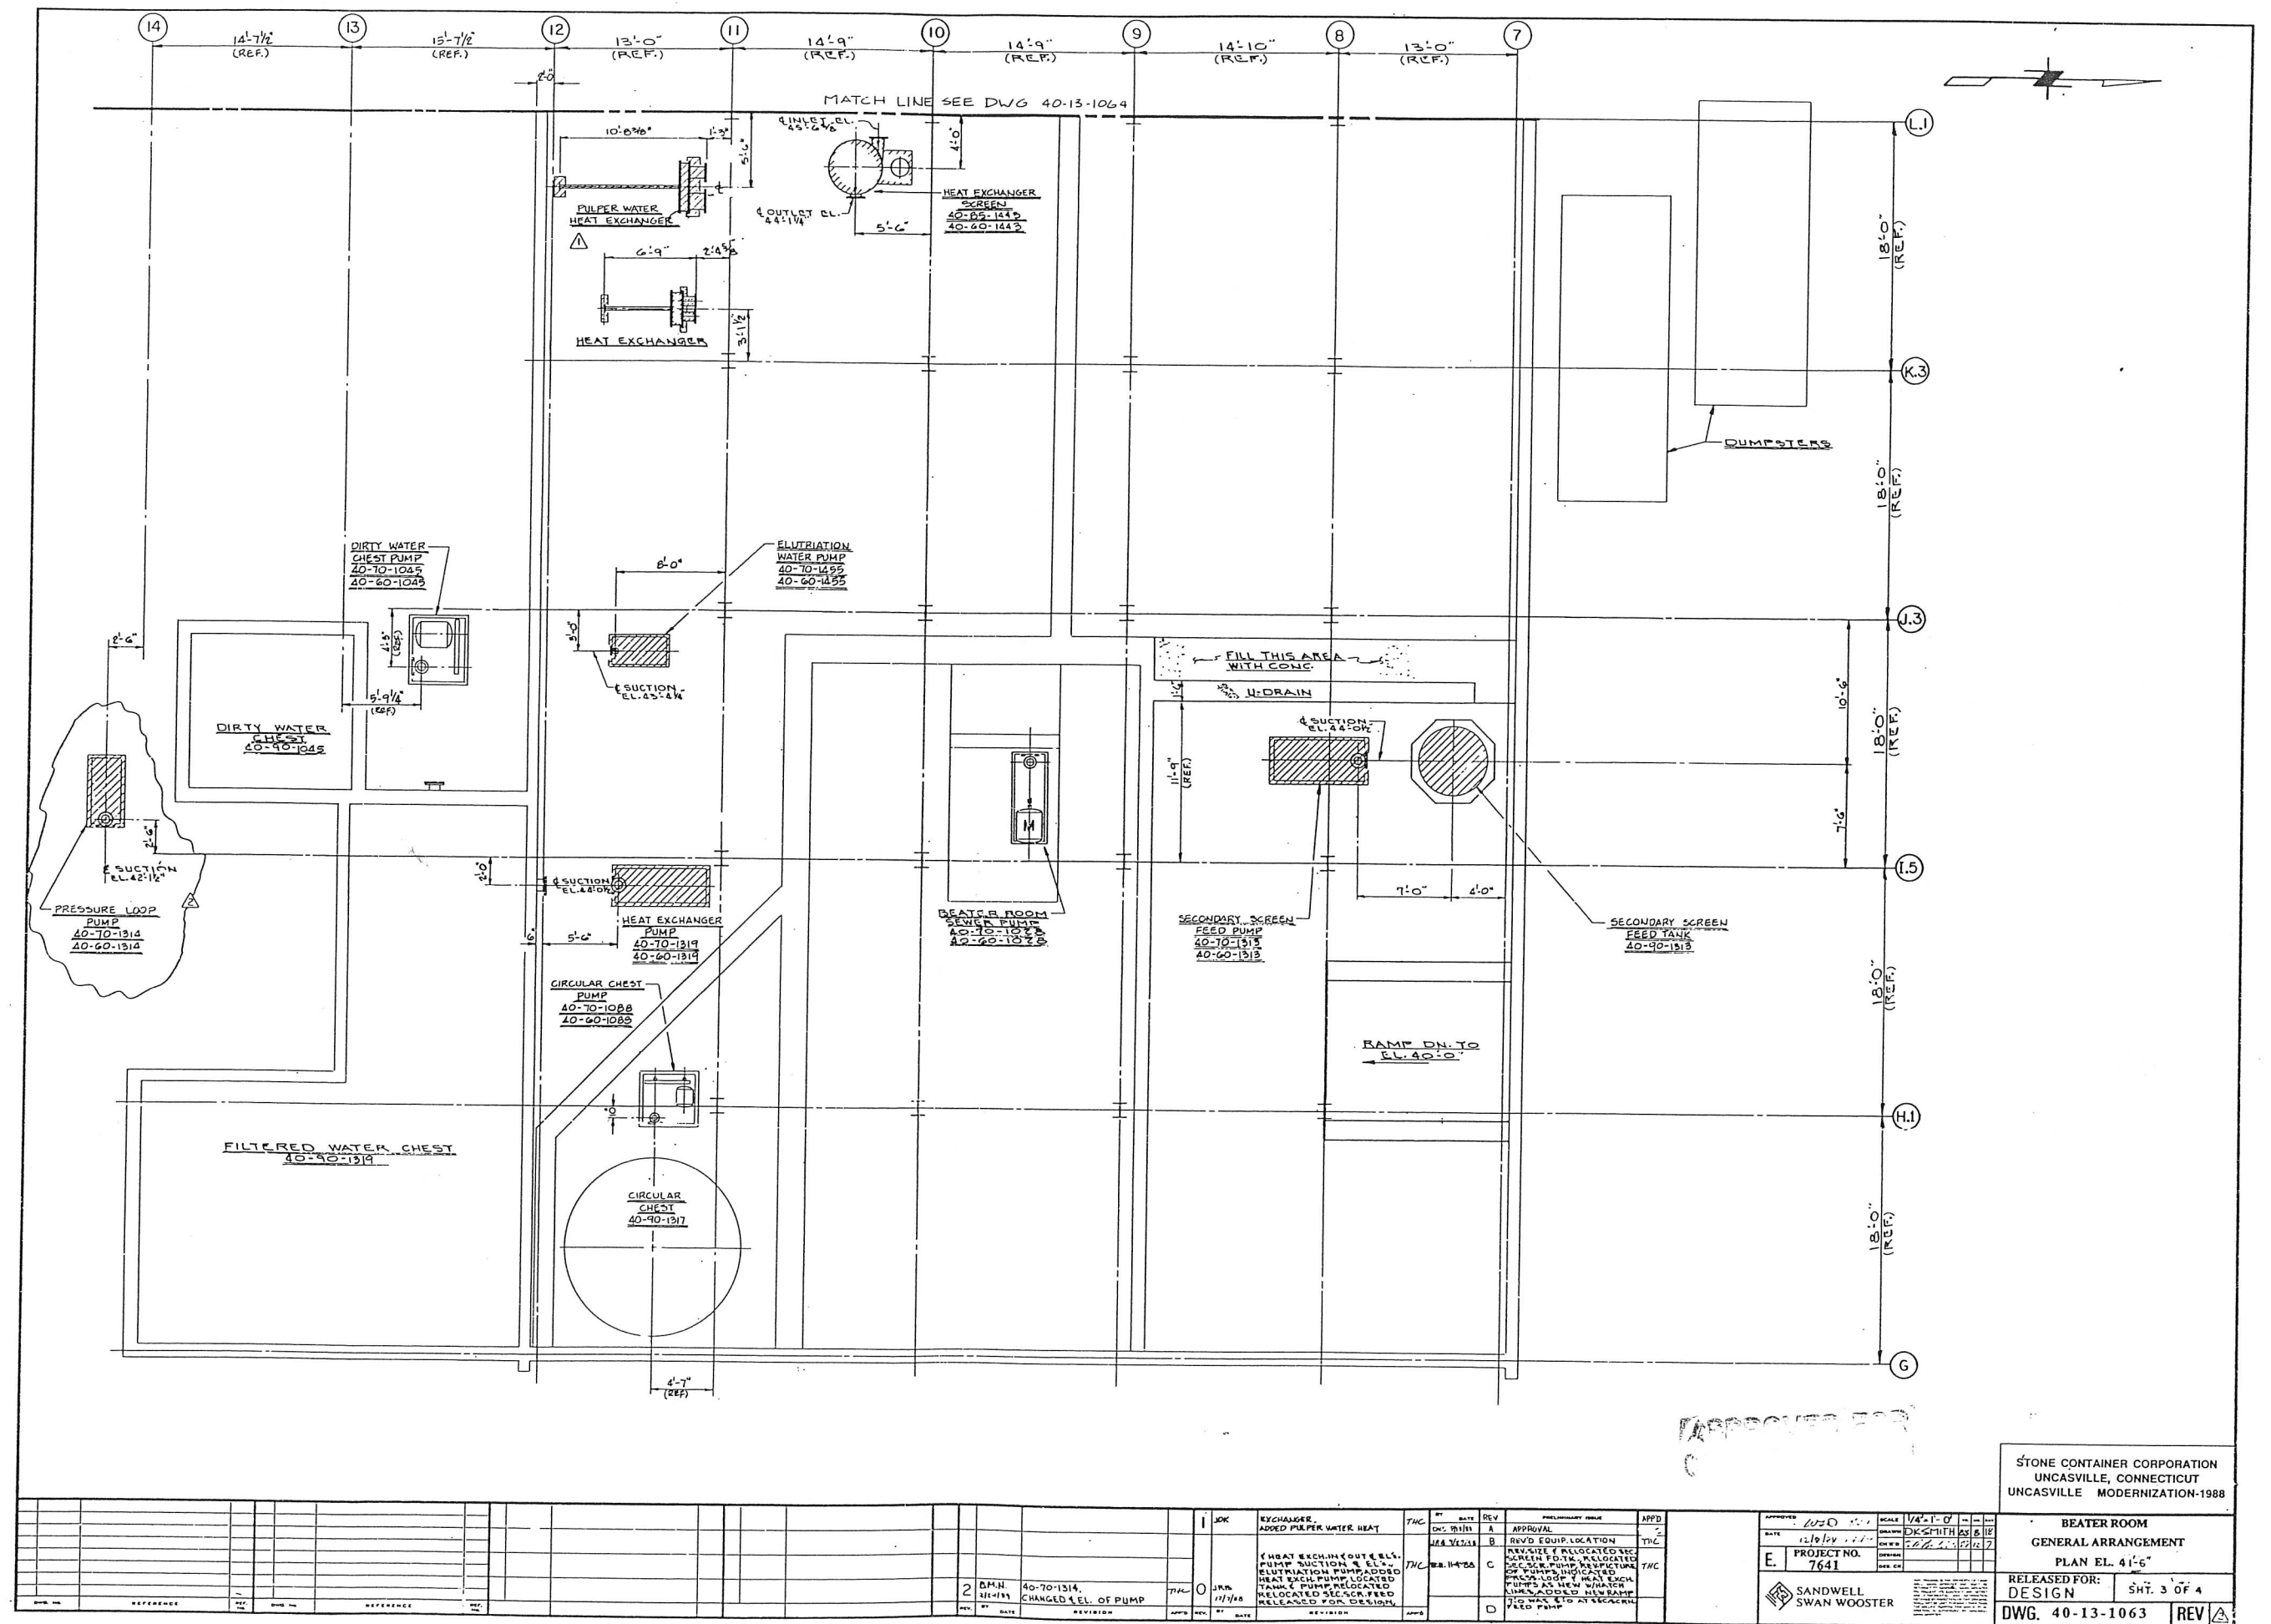


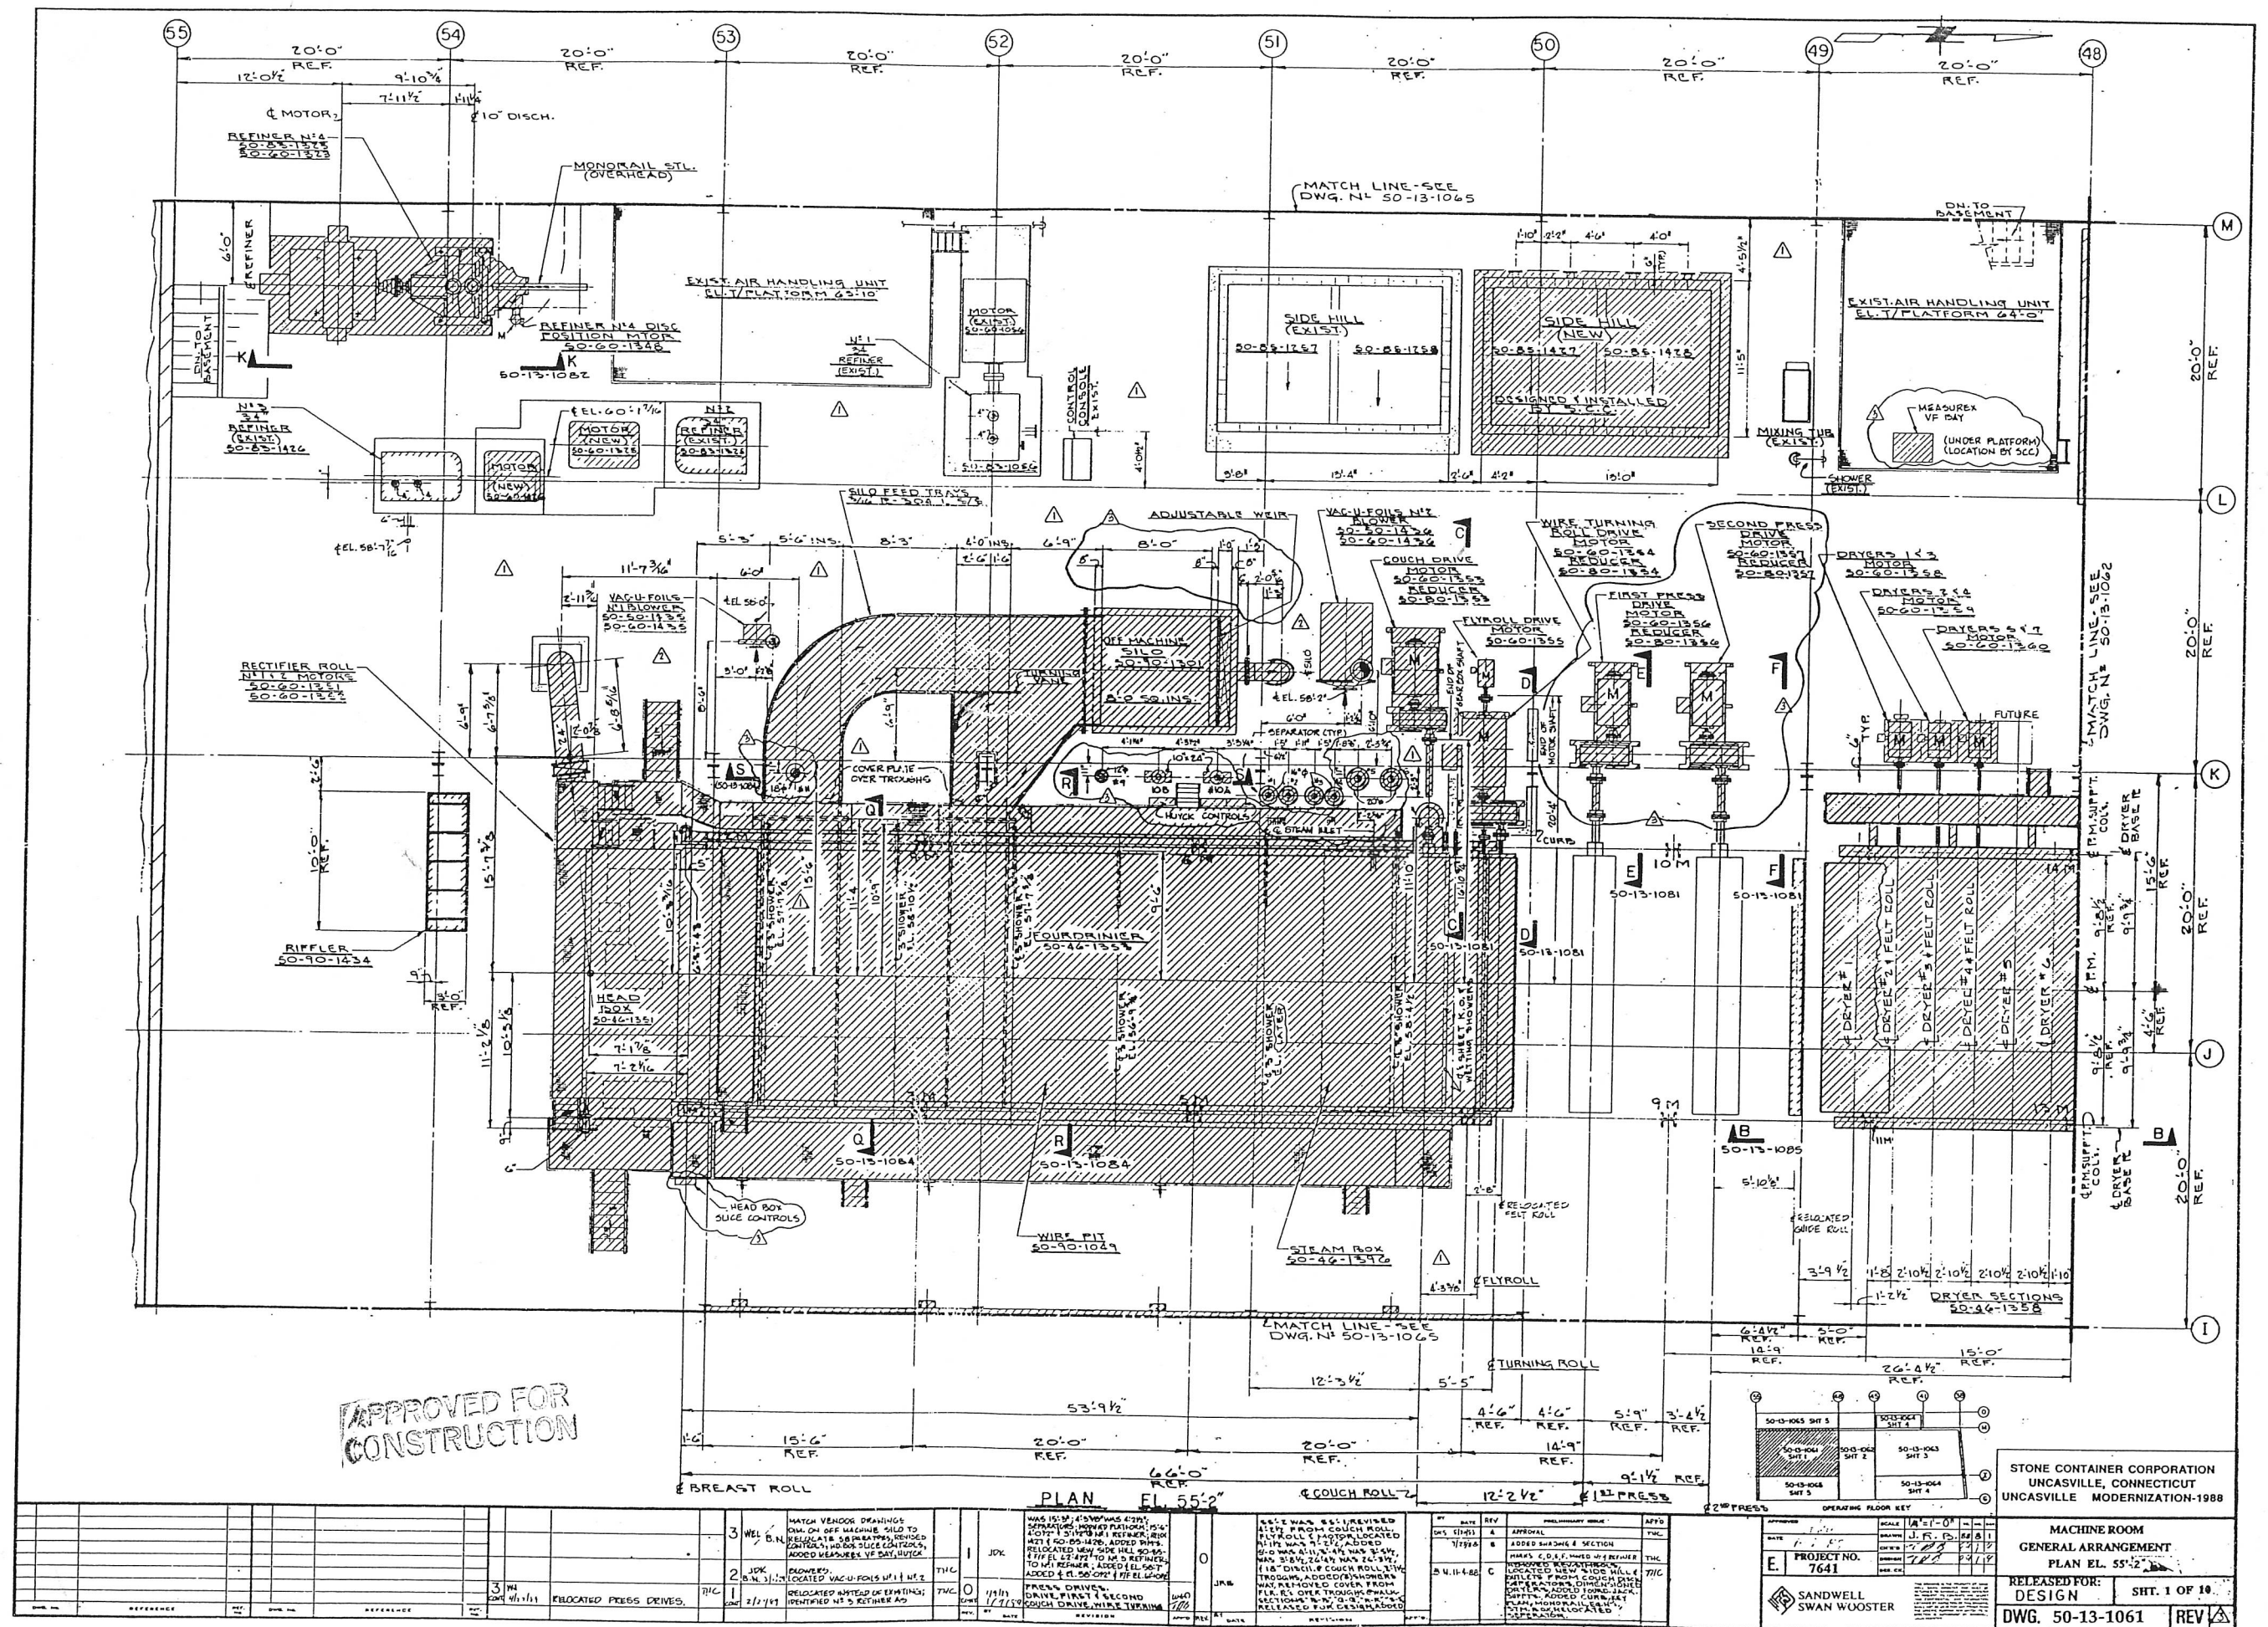

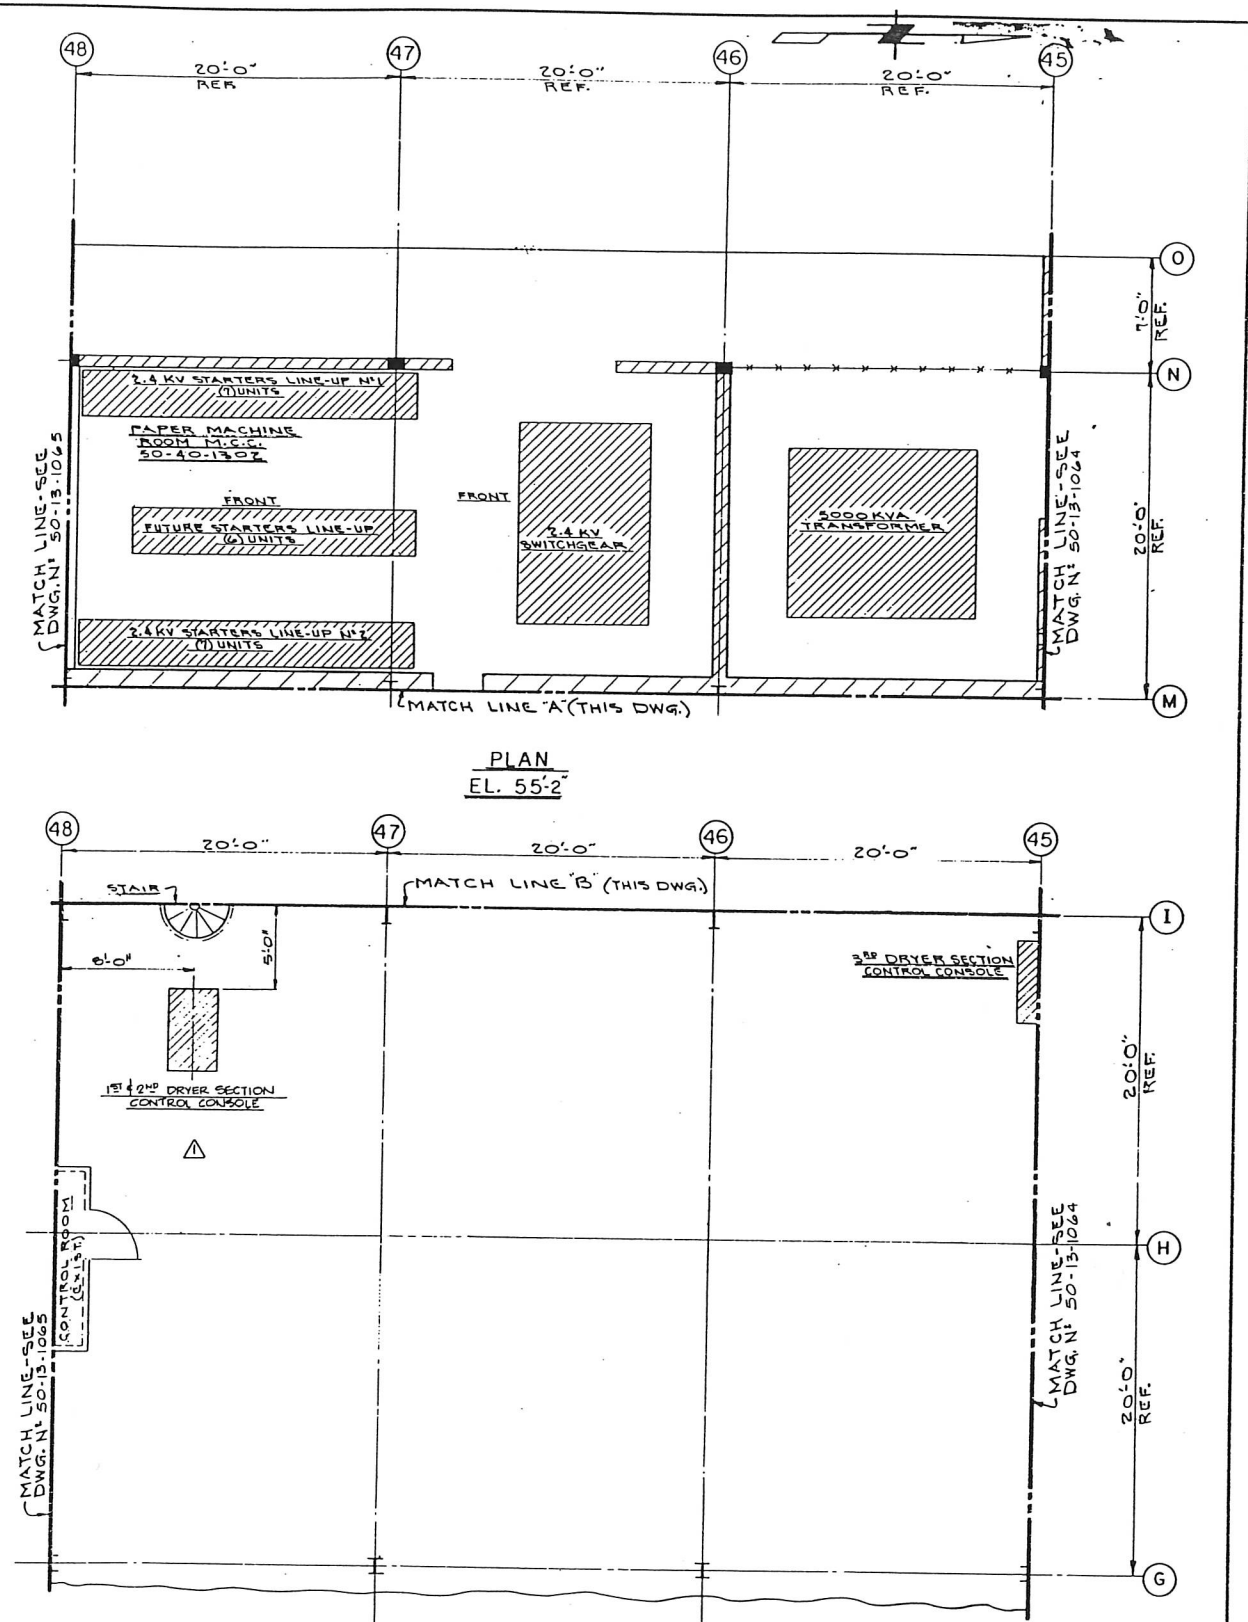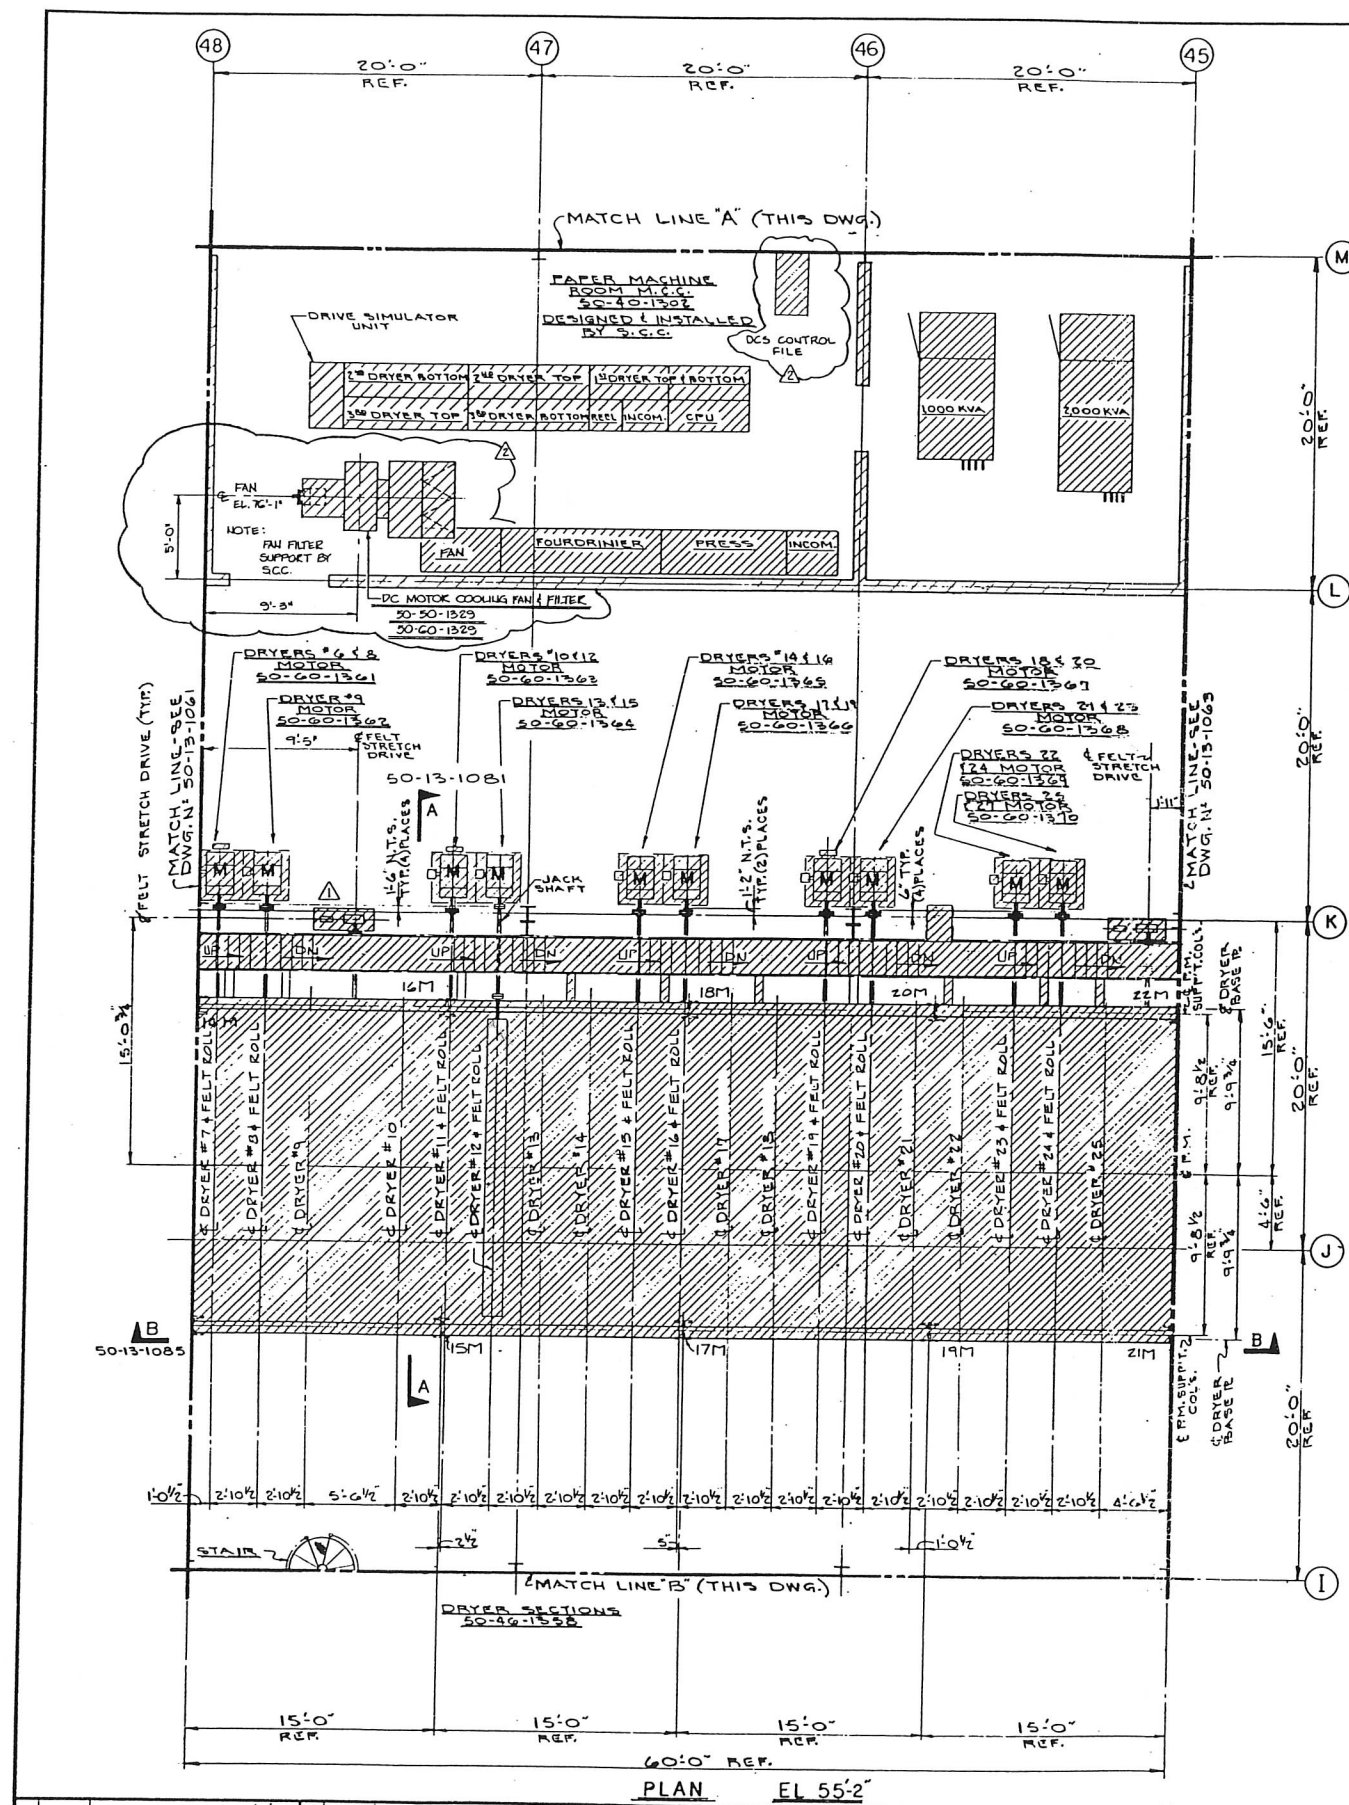

APPROVED FOR
CONSTRUCTION

PLAN
EL. 55'2"

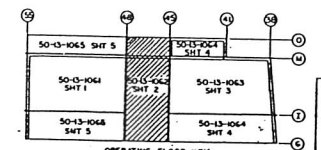

STONE CONTAINER CORPORATION
UNCASVILLE, CONNECTICUT
UNCASVILLE MODERNIZATION-1988


MACHINE ROOM
GENERAL ARRANGEMENT
PLAN EL. 55'2"


RELEASED FOR:
DESIGN



SHT. 2 OF 10

DWG. 50-13-1062 REV


NO.	DATE	REV.	DESCRIPTION	BY	CHK.	APP.
1	10/1/88	1	ADDED DCS CONTROL FILE	TNC	TNC	TNC

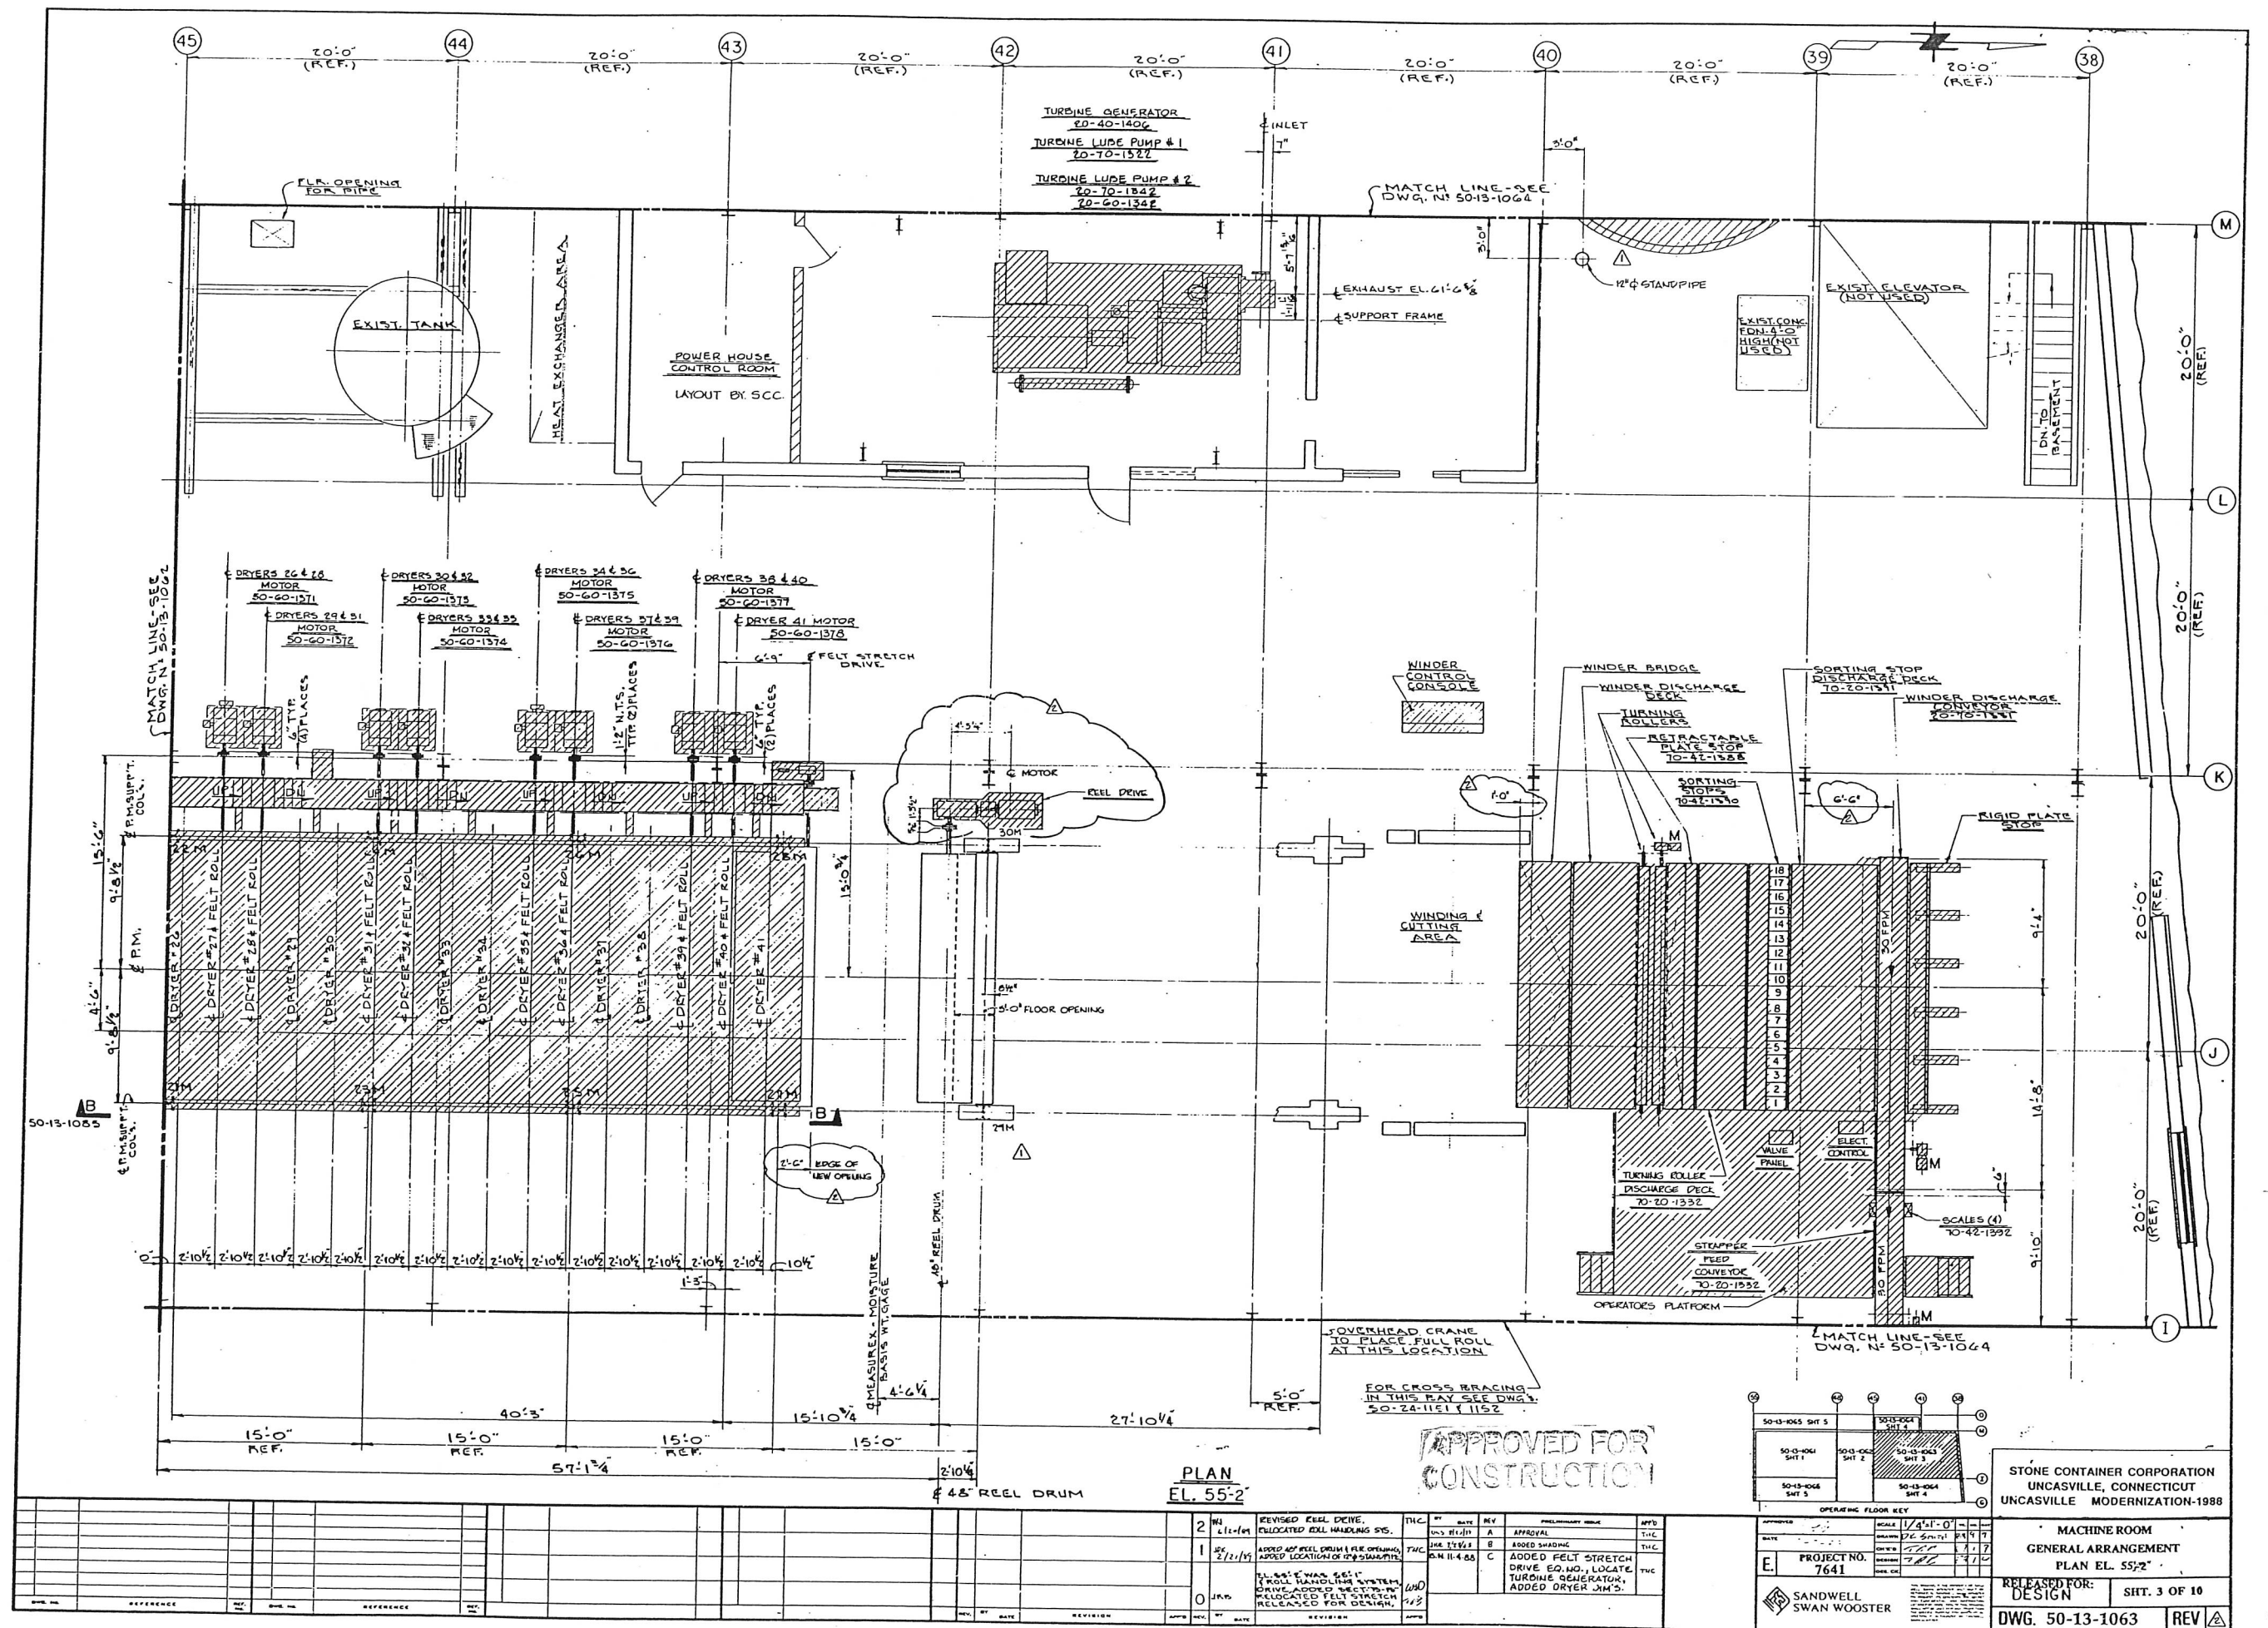

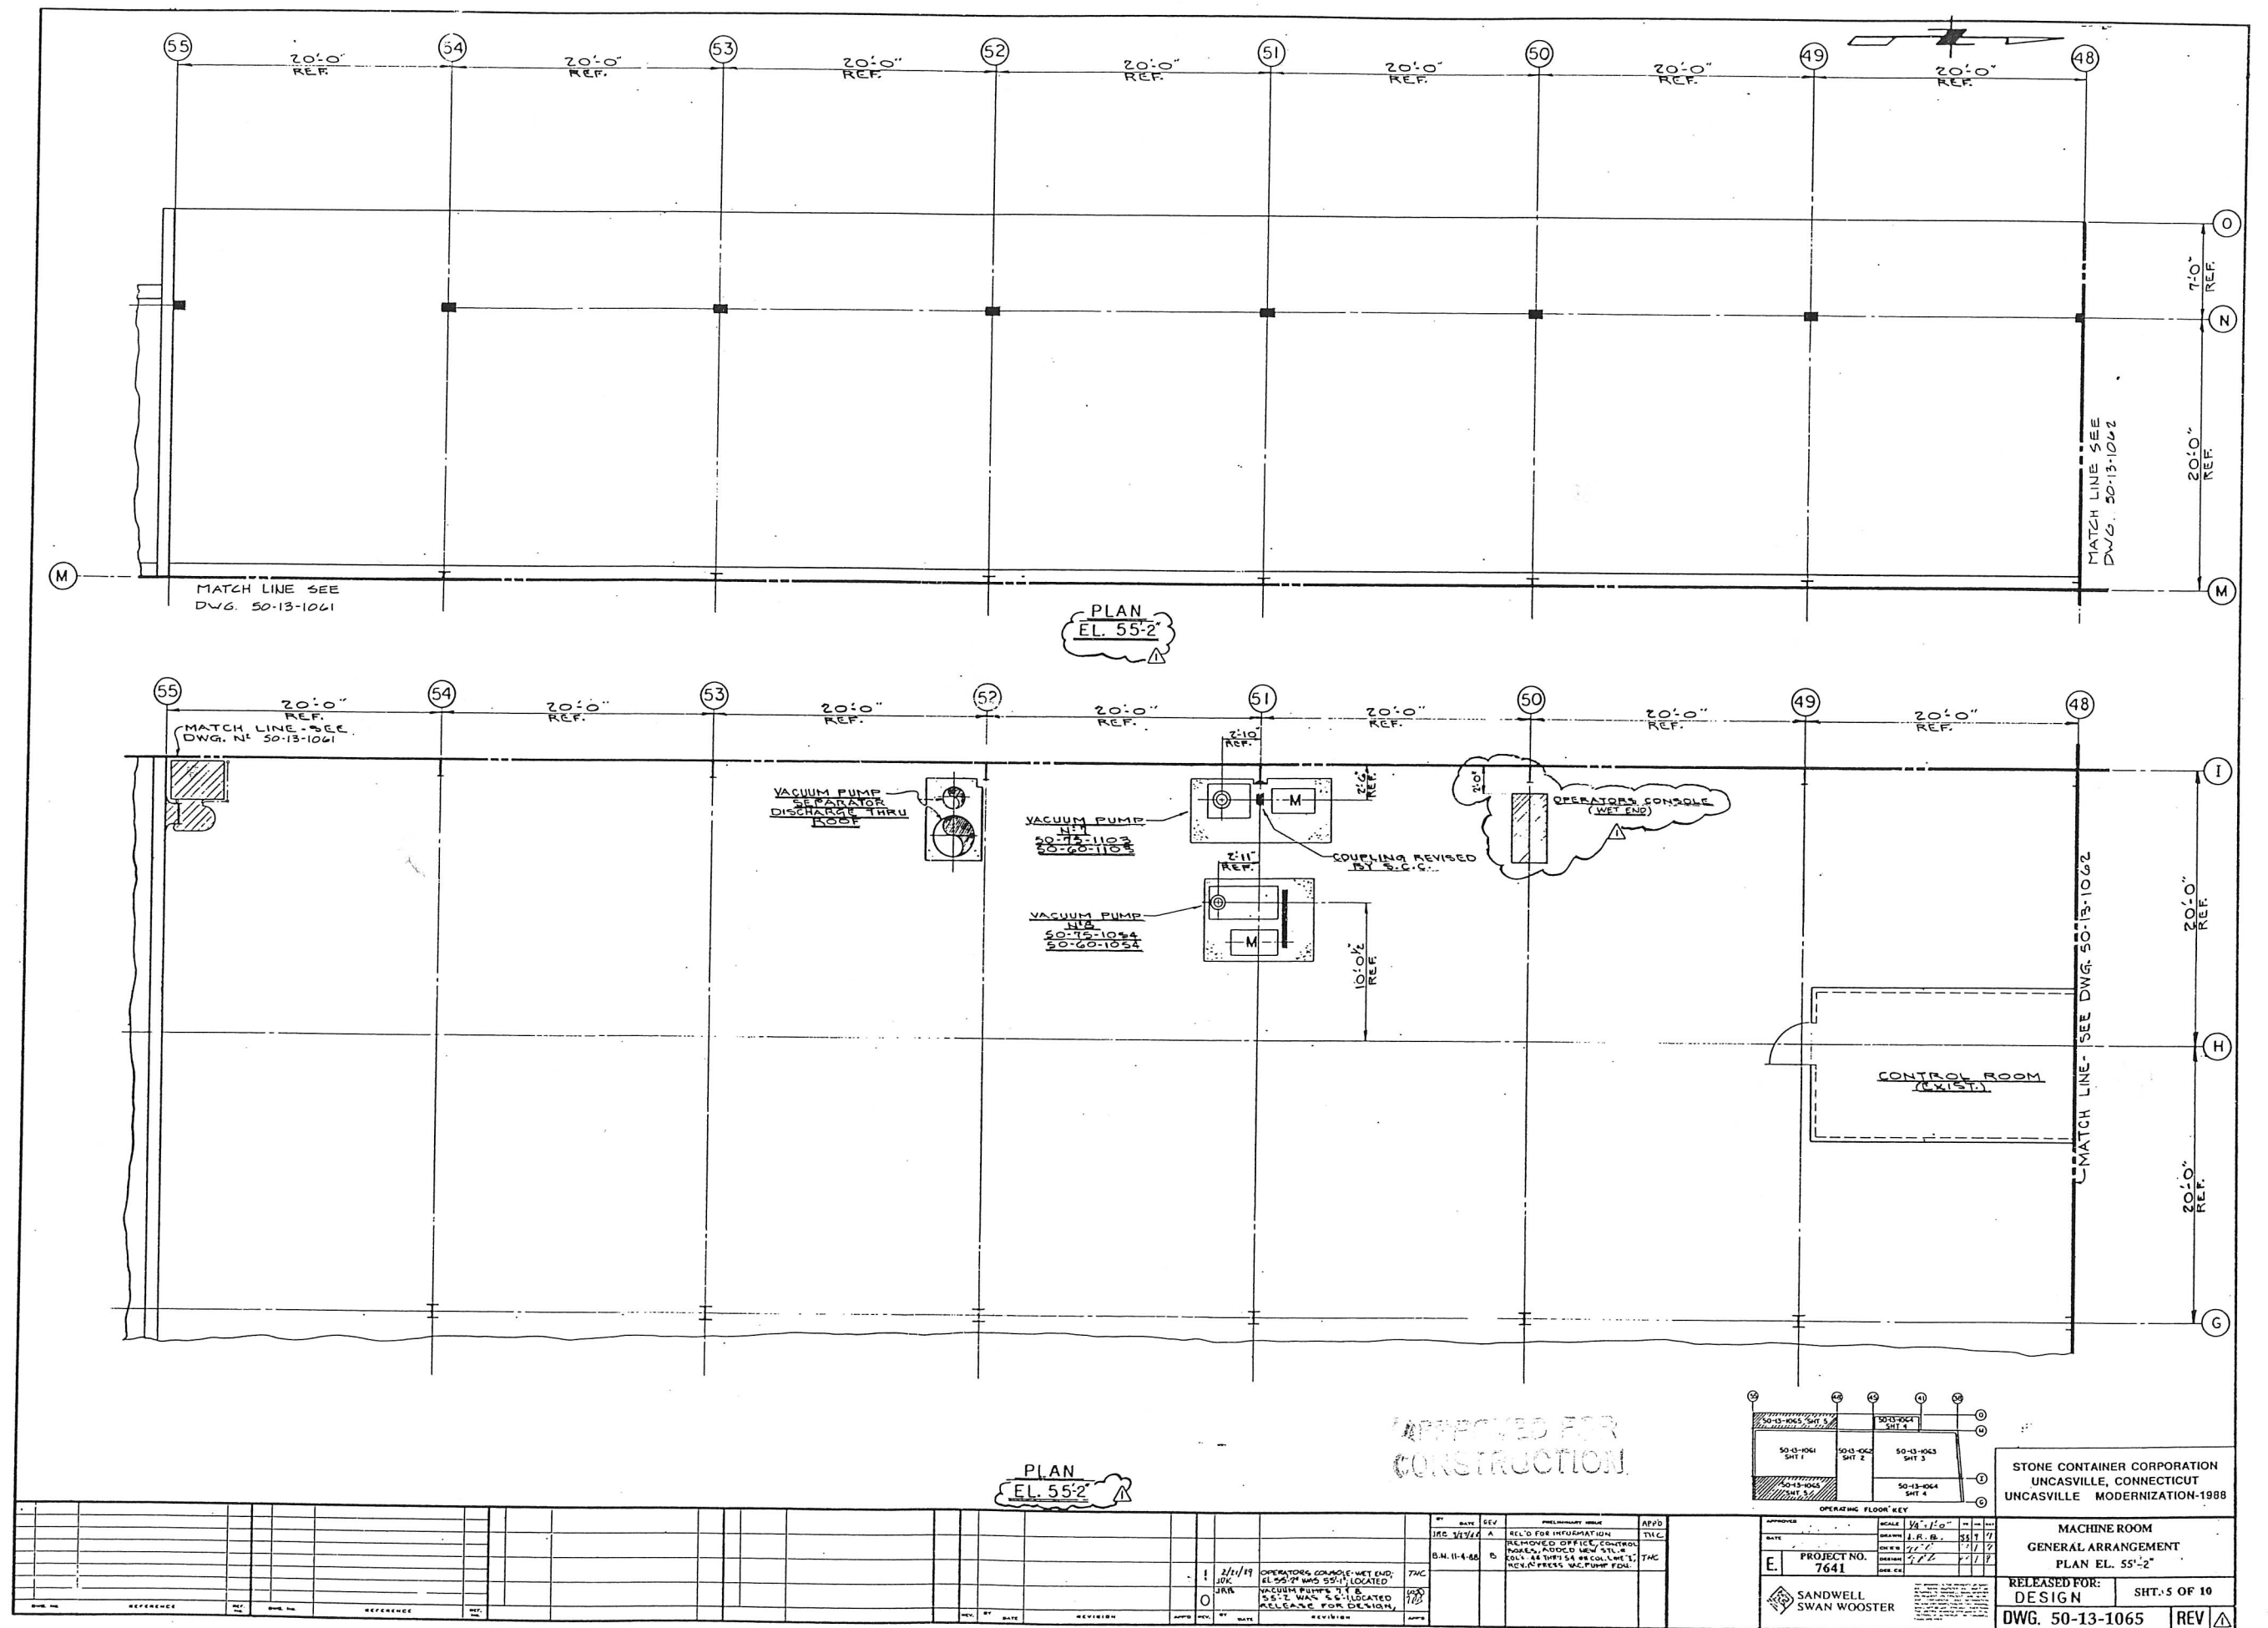


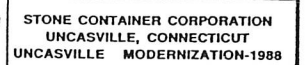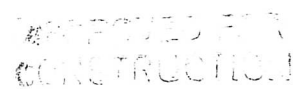

UNCAVILLE MODERNIZATION-1988									
BASEMENT FLOOR KEY									

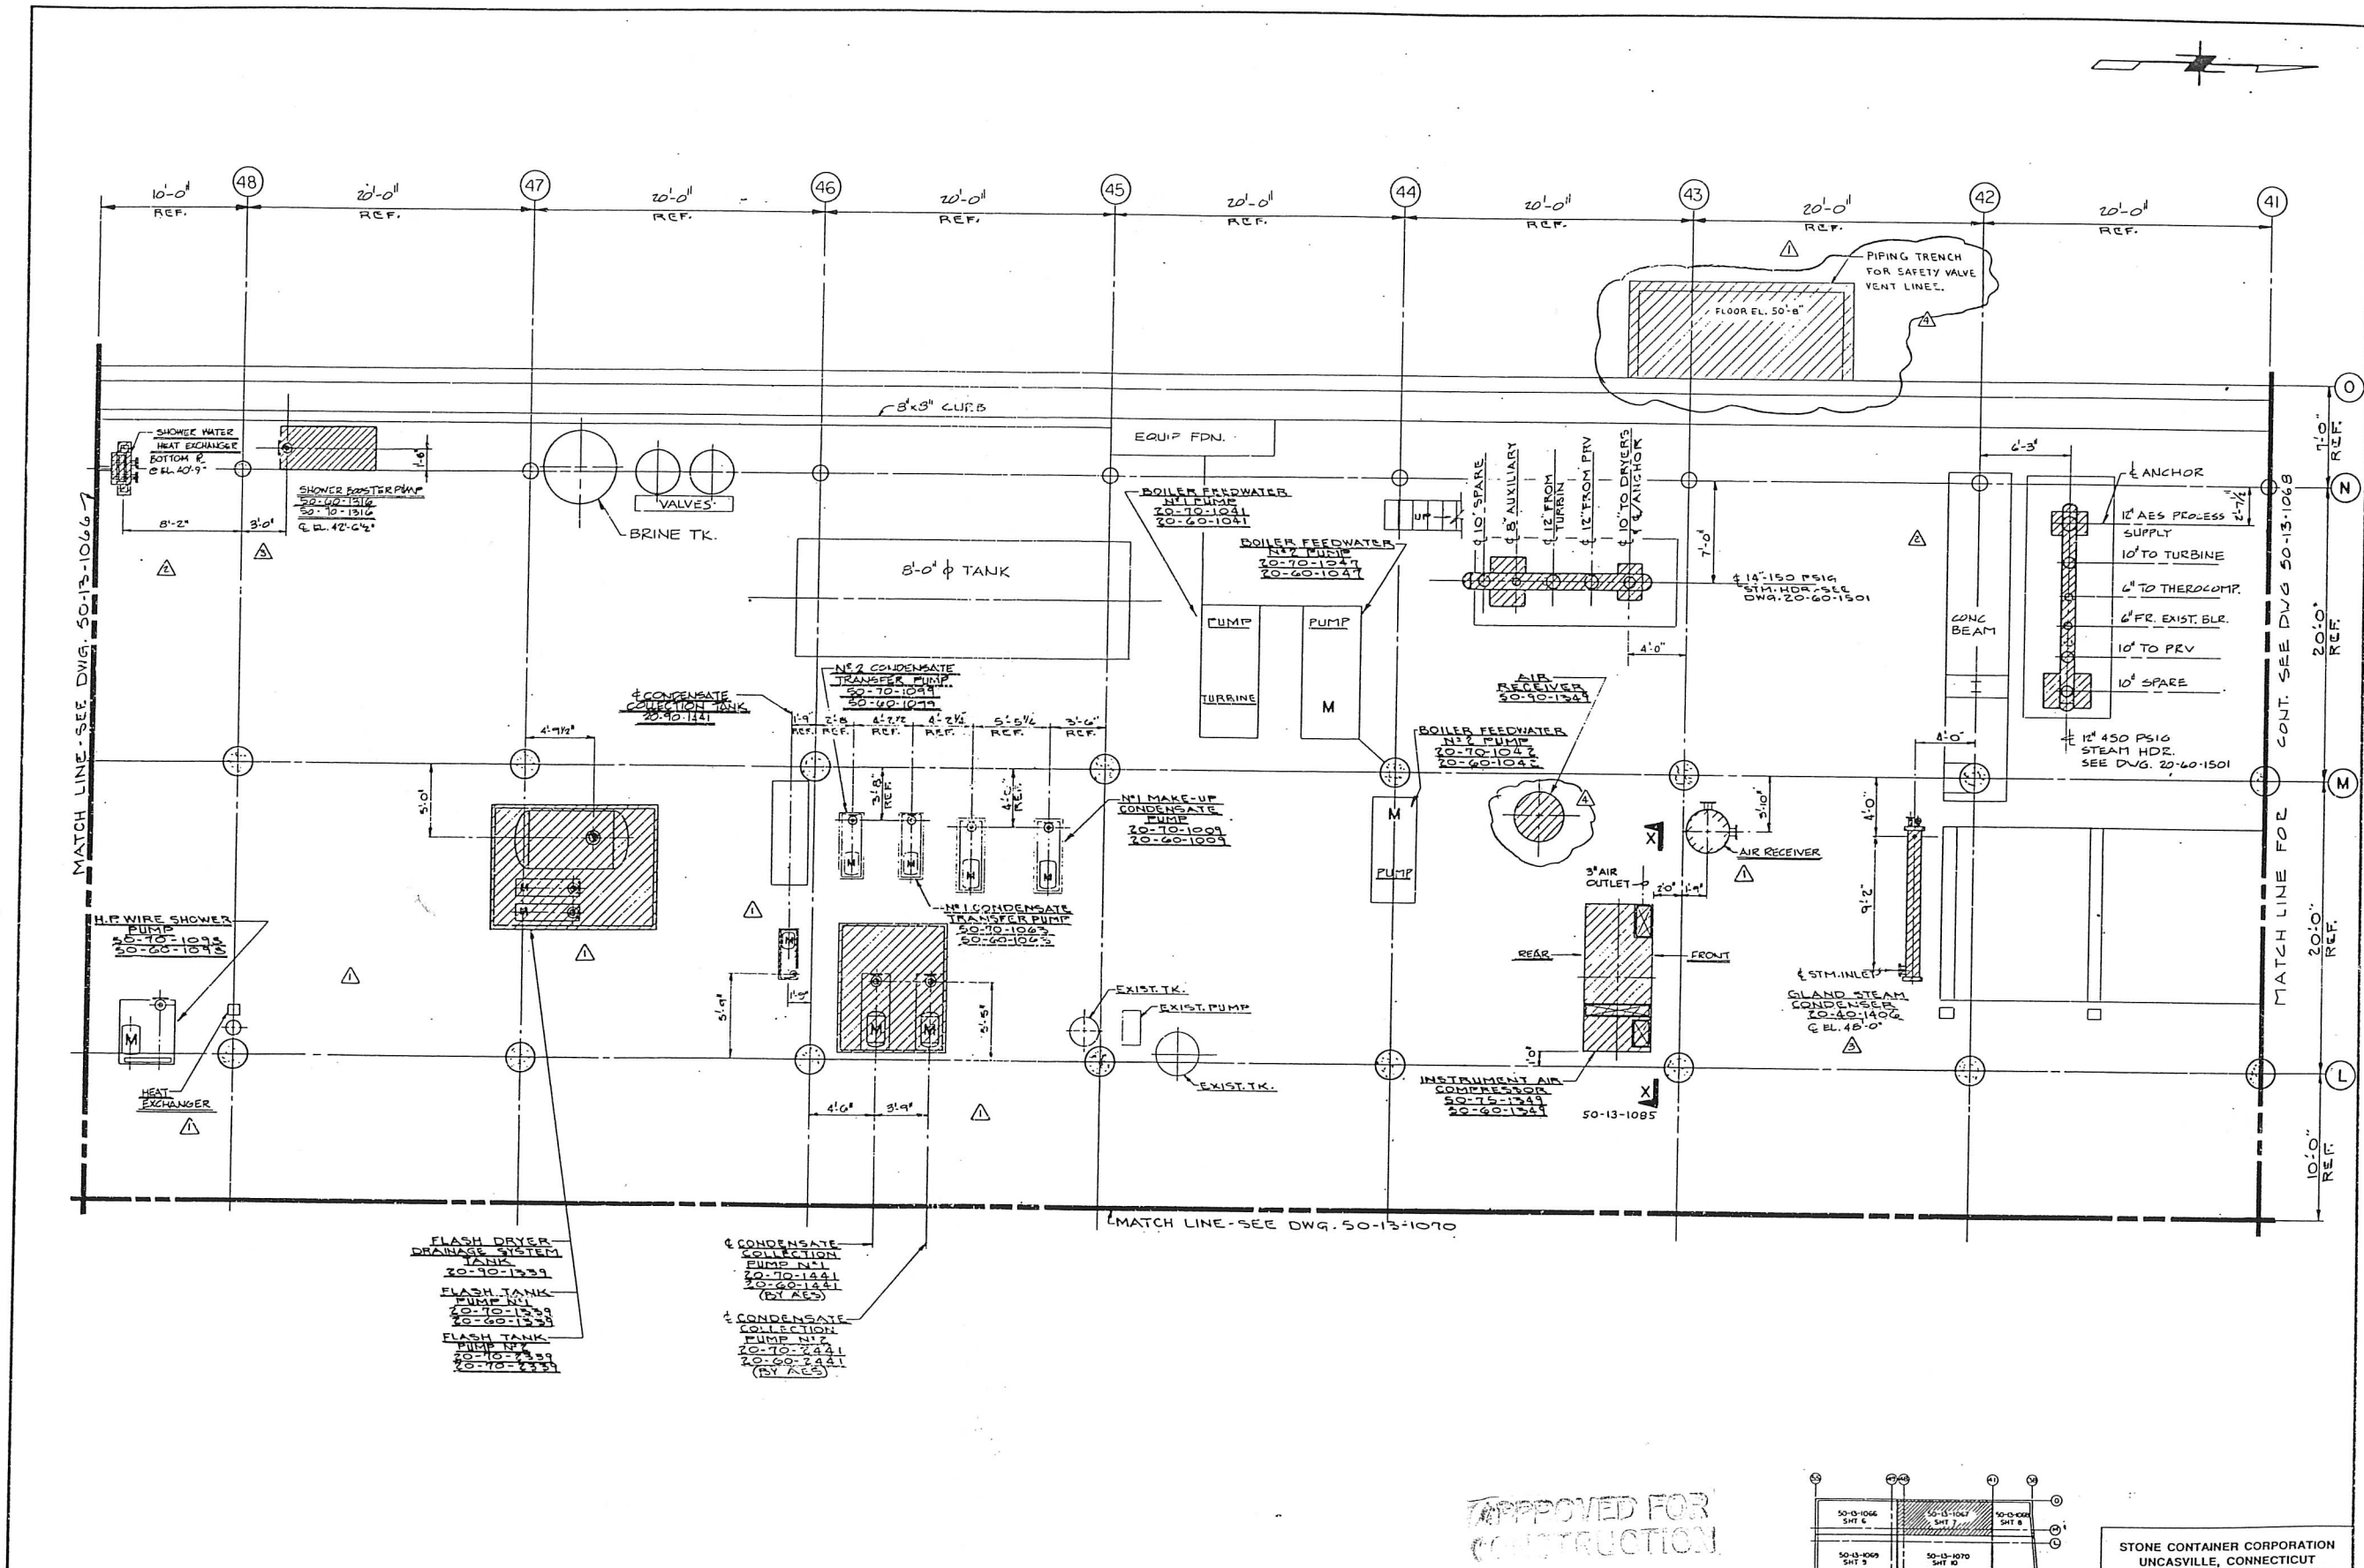

APPROVED FOR
CONSTRUCTION

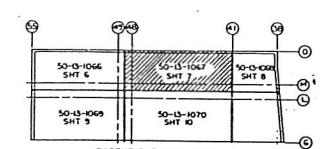

STONE CONTAINER CORPORATION
UNCASVILLE, CONNECTICUT
UNCASVILLE MODERNIZATION-1988

MACHINE ROOM
GENERAL ARRANGEMENT
PLAN EL. 40'-1"


RELEASED FOR:
DESIGN
DWG. 50-13-1067

SHIT. 7 OF 10
REV





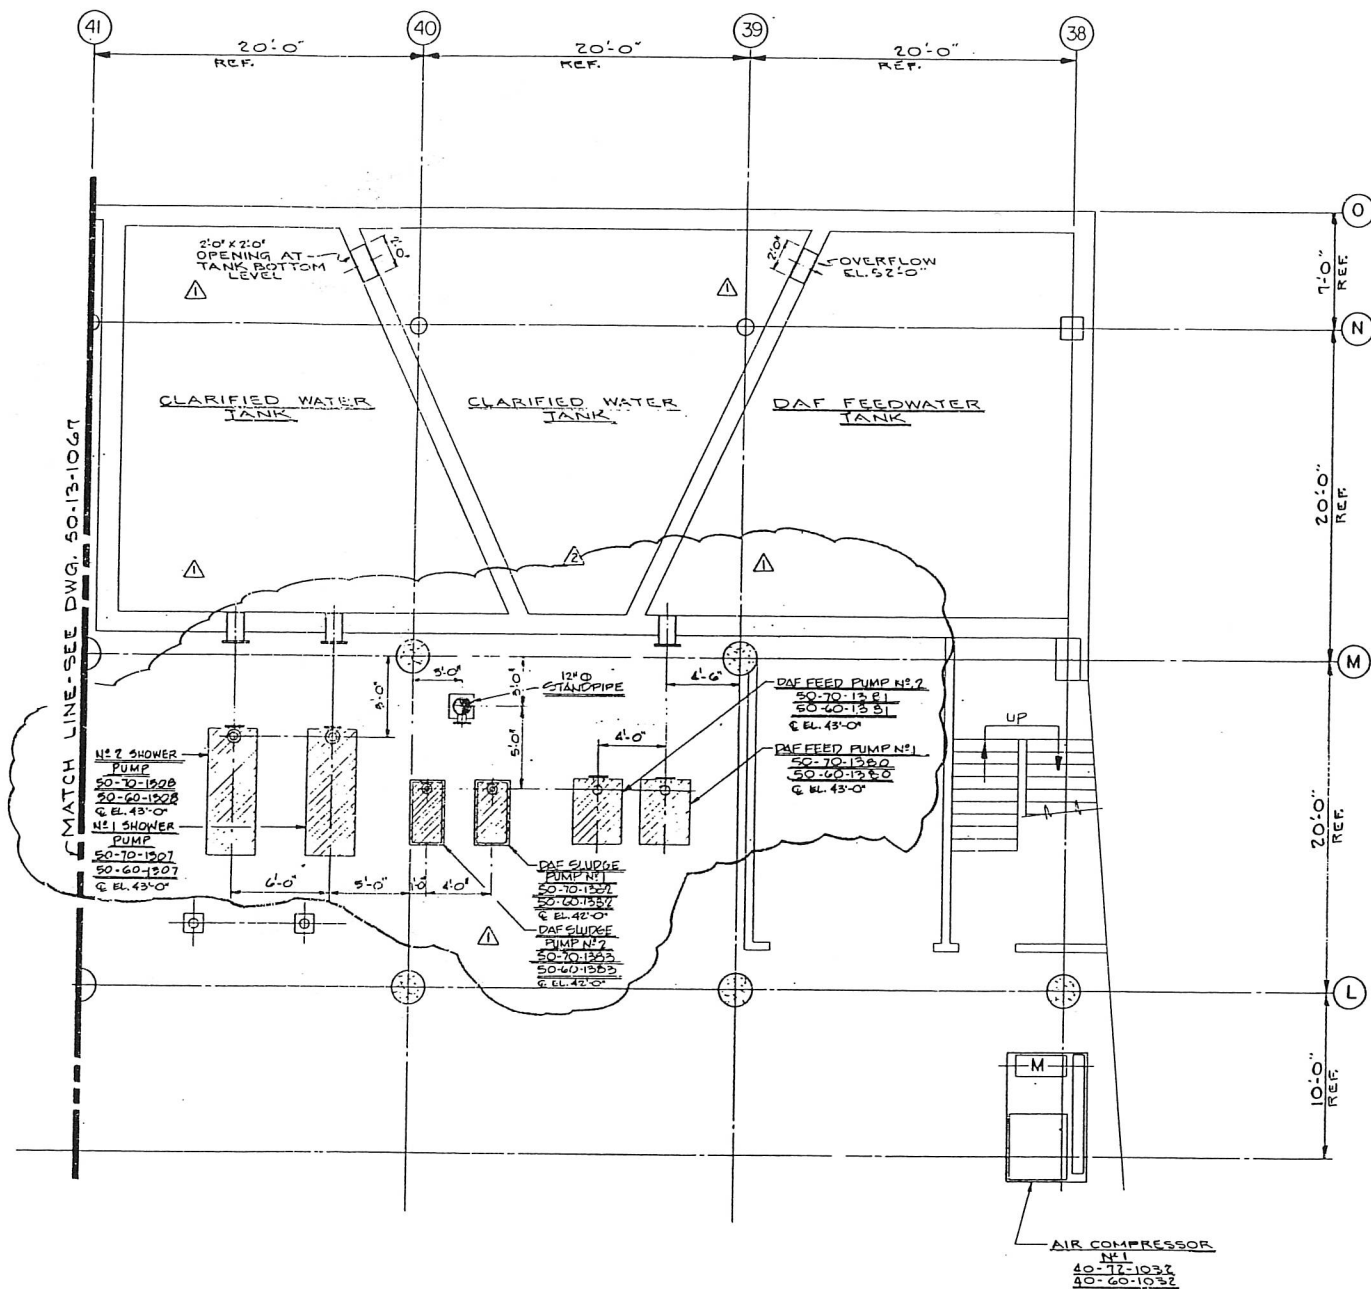

APPROVED FOR
CONSTRUCTION

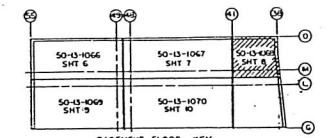


STONE CONTAINER CORPORATION
UNCASVILLE, CONNECTICUT
UNCASVILLE MODERNIZATION-1988


REVISION				REVISION				REVISION				REVISION			
2	B.N.	4/21/84	FEED PUMPS, DAF SLUDGE PUMPS & DAF LOCATED SHOWER PUMPS.	T.V.C.	DATE	REV	DESCRIPTION	DATE	REV	DESCRIPTION	DATE	REV	DESCRIPTION	DATE	REV
1	J.D.K.	2/21/84	TANK OVERFLOWS, PUMP INLET, ADDED LOCATED STANDPIPE, DAF SLUDGE PUMP NO. 1 WAS 40\"/>	T.V.C.	DATE	REV	DESCRIPTION	DATE	REV	DESCRIPTION	DATE	REV	DESCRIPTION	DATE	REV
0	J.R.B.		LOCATED AIR COMPRESSOR, 1\"/>	T.V.C.	DATE	REV	DESCRIPTION	DATE	REV	DESCRIPTION	DATE	REV	DESCRIPTION	DATE	REV

DATE	REFERENCE	REV.	DWG. NO.	REFERENCE	REV.	DATE	REFERENCE	REV.	DATE	REFERENCE	REV.	DATE	REFERENCE	REV.	DATE


APPROVED	DATE	SCALE	PROJECT NO.	7641	DESIGNER	DATE	DESIGNED	DATE	DESIGNED	DATE	DESIGNED	DATE	DESIGNED	DATE	DESIGNED

MACHINE ROOM				GENERAL ARRANGEMENT				PLAN EL. 40'-1\"/>				SHT. 8 OF 10			
RELEASED FOR DESIGN				DWG. 50-13-1068				REV							

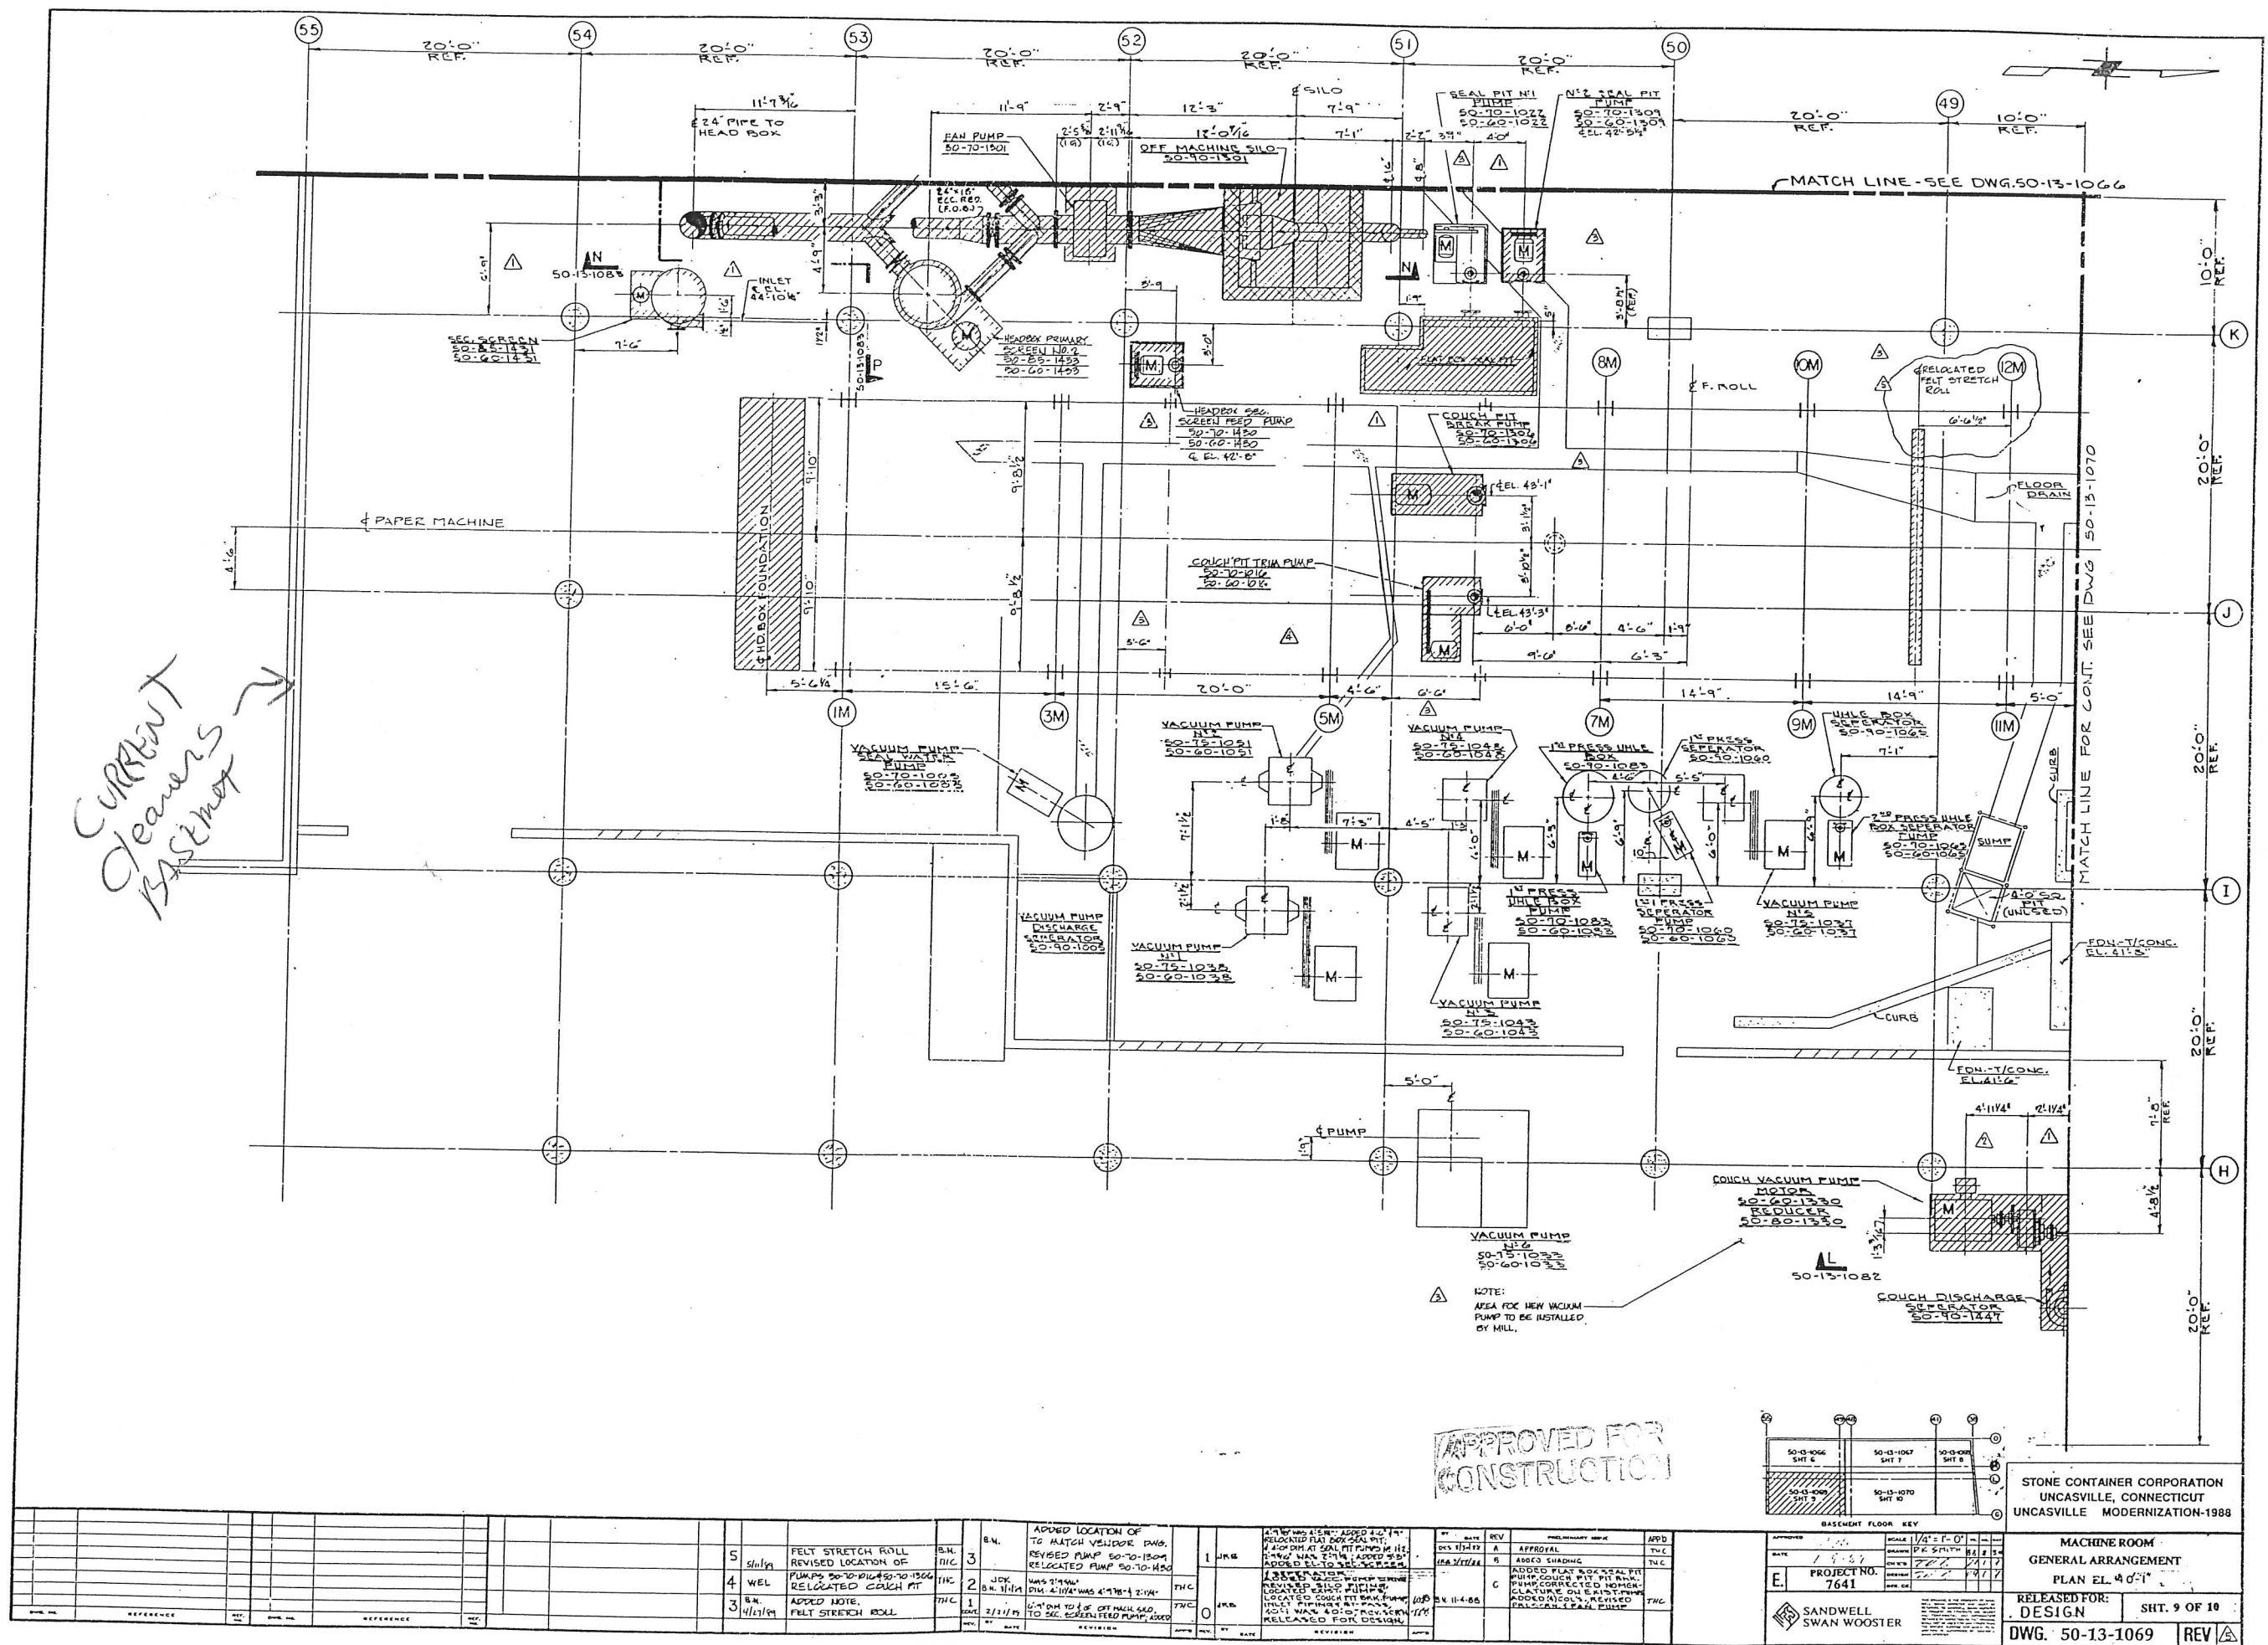


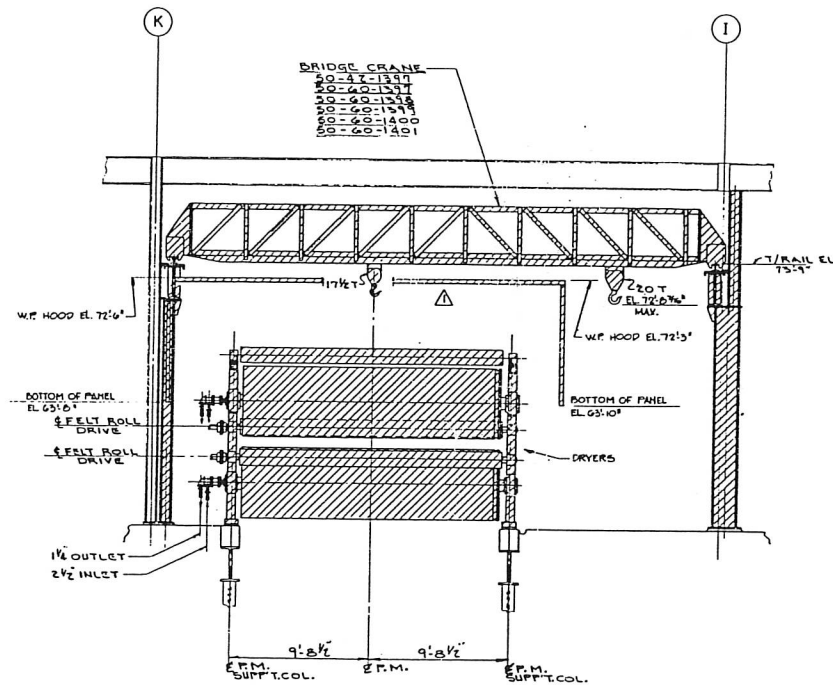


SECTION A-A SCALE: 1/4"=1'-0"
50-13-1062

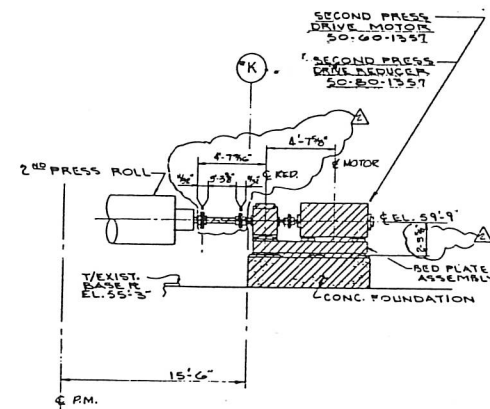


SECTION F-F SCALE: 1/4"=1'-0"
50-13-1061

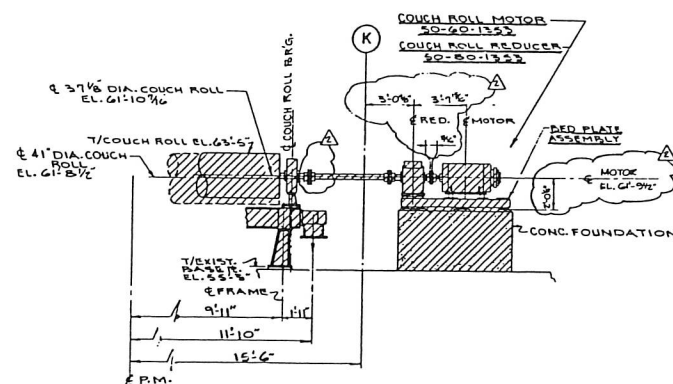

SECTION C-C SCALE: 1/4"=1'-0"
50-13-1061

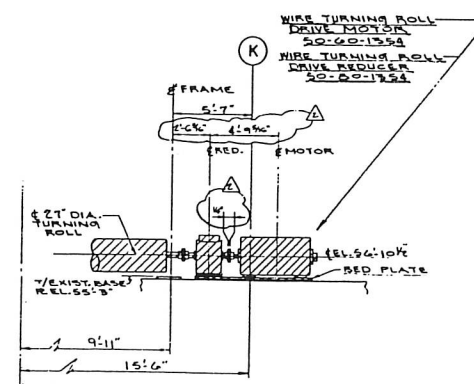







SECTION D-D SCALE: 1/4"=1'-0"
50-13-1061

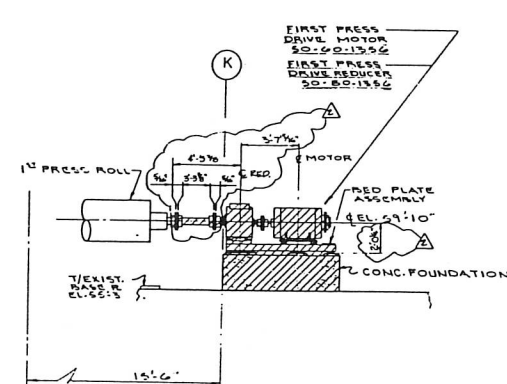


SECTION E-E SCALE: 1/4"=1'-0"
50-13-1061

APPROVED FOR
CONSTRUCTION

	</
--	--	----

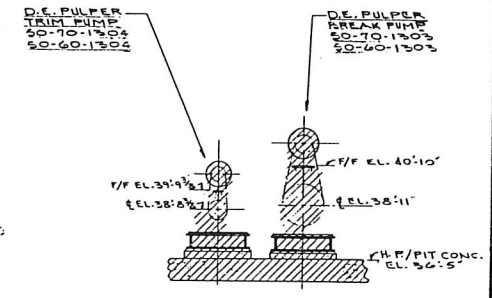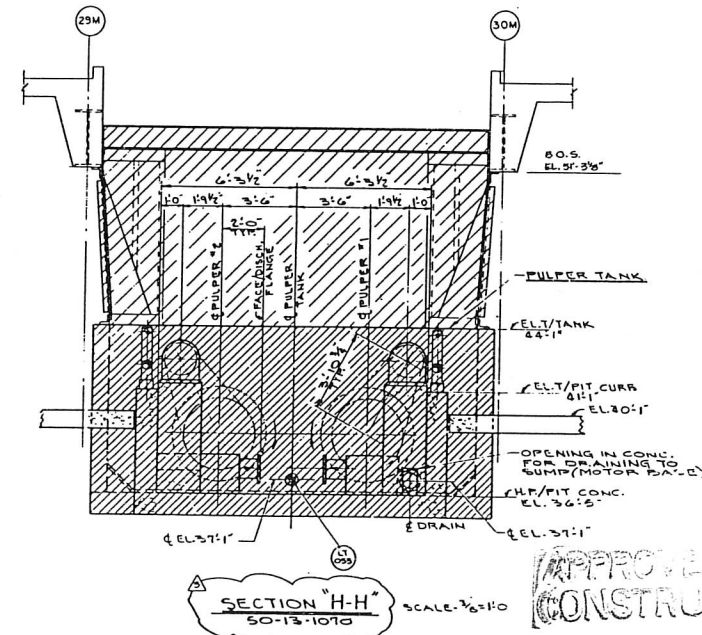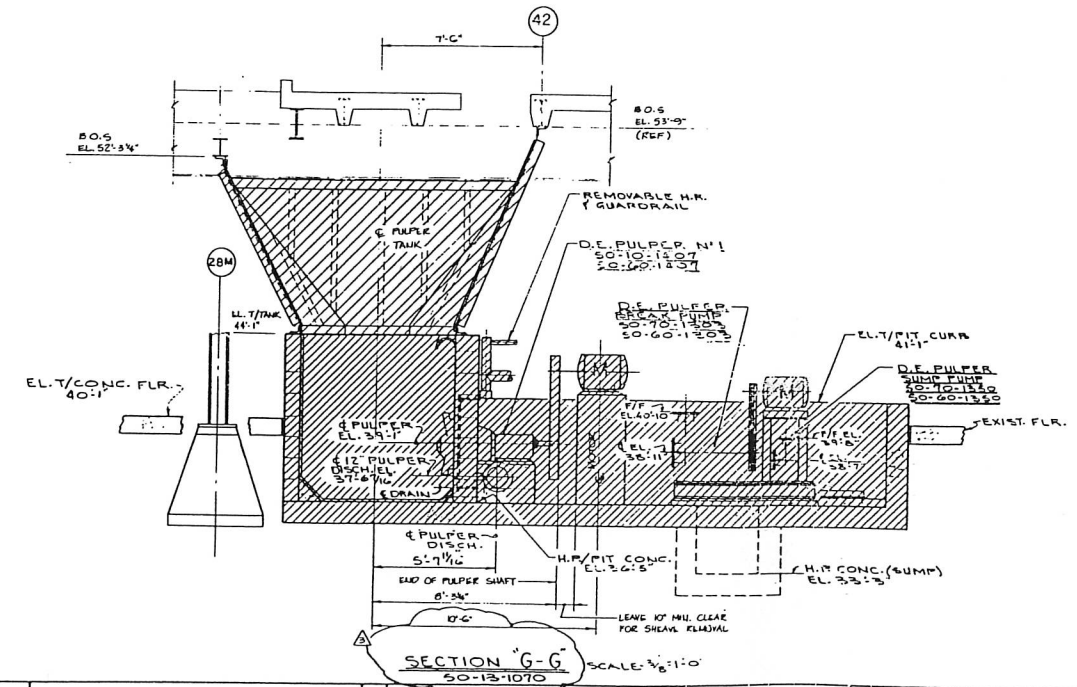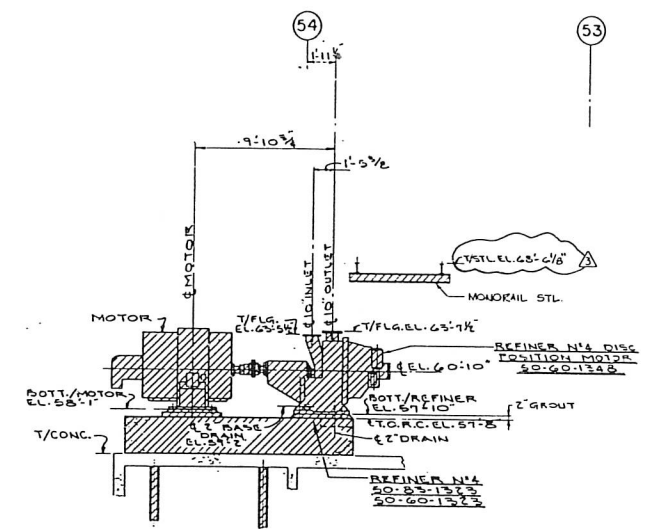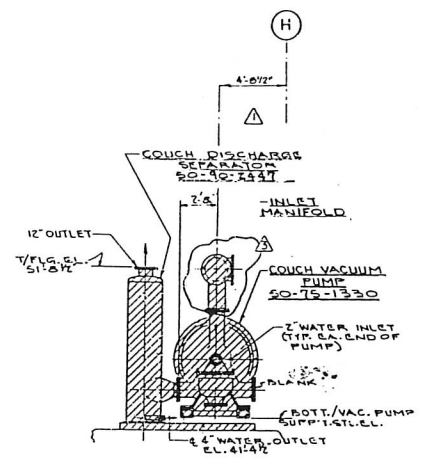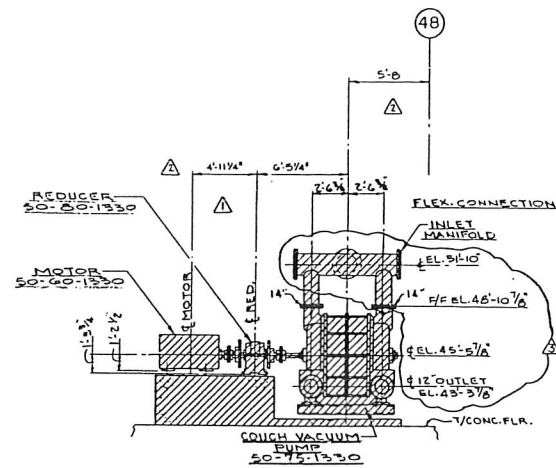

--	--	

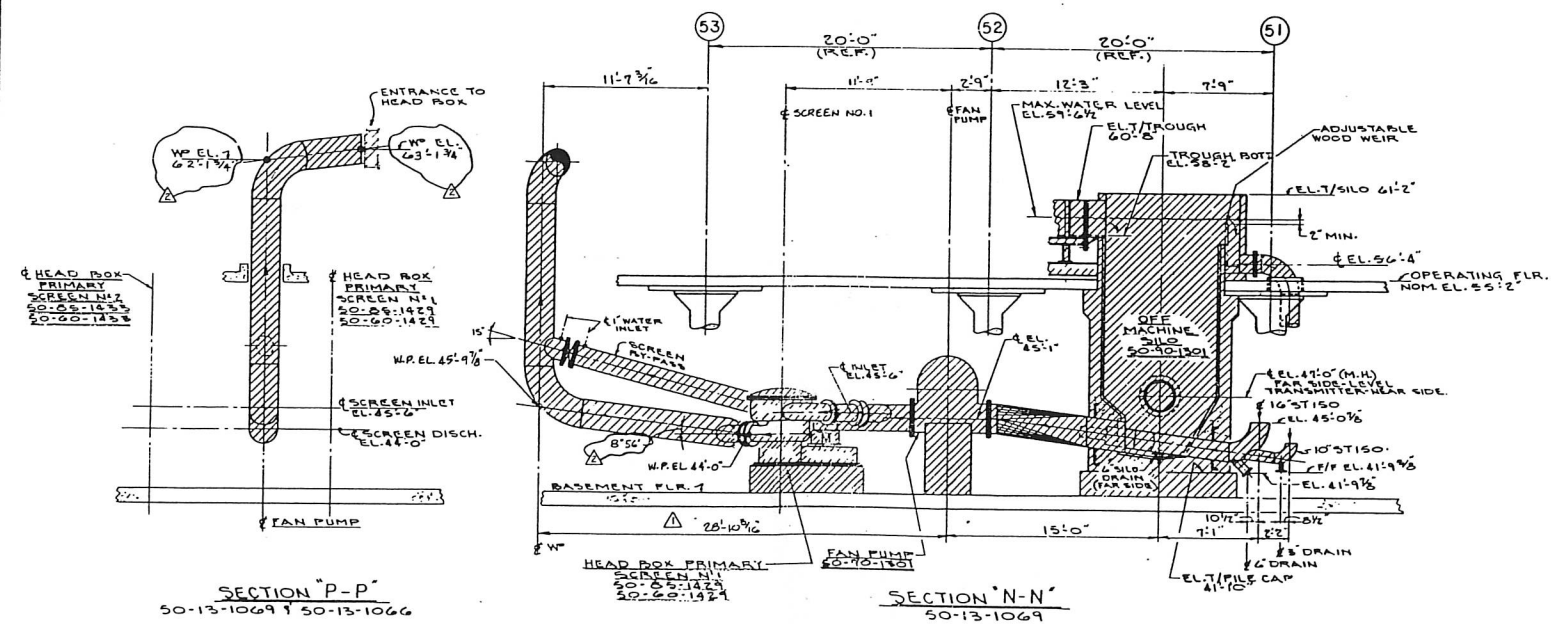[illegible]

										STONE CONTAINER CORPORATION UNCASVILLE, CONNECTICUT UNCASVILLE MODERNIZATION-1988										APPROVED <i>6-2-84</i> DATE <i>2/21/74</i> PROJECT NO. 7641				SCALE: HATCH SHEET: 1 OF 1 DATE: 11/84 REVISIONS:				MACHINE ROOM GENERAL ARRANGEMENT SECTIONS			
										A RELEASED FOR APPROVAL <i>1/1/74</i> TML										SANDWELL SWAN WOOSTER INCORPORATED				RELEASED FOR: DESIGN				DWG. 50-13-1084 REV. Δ			