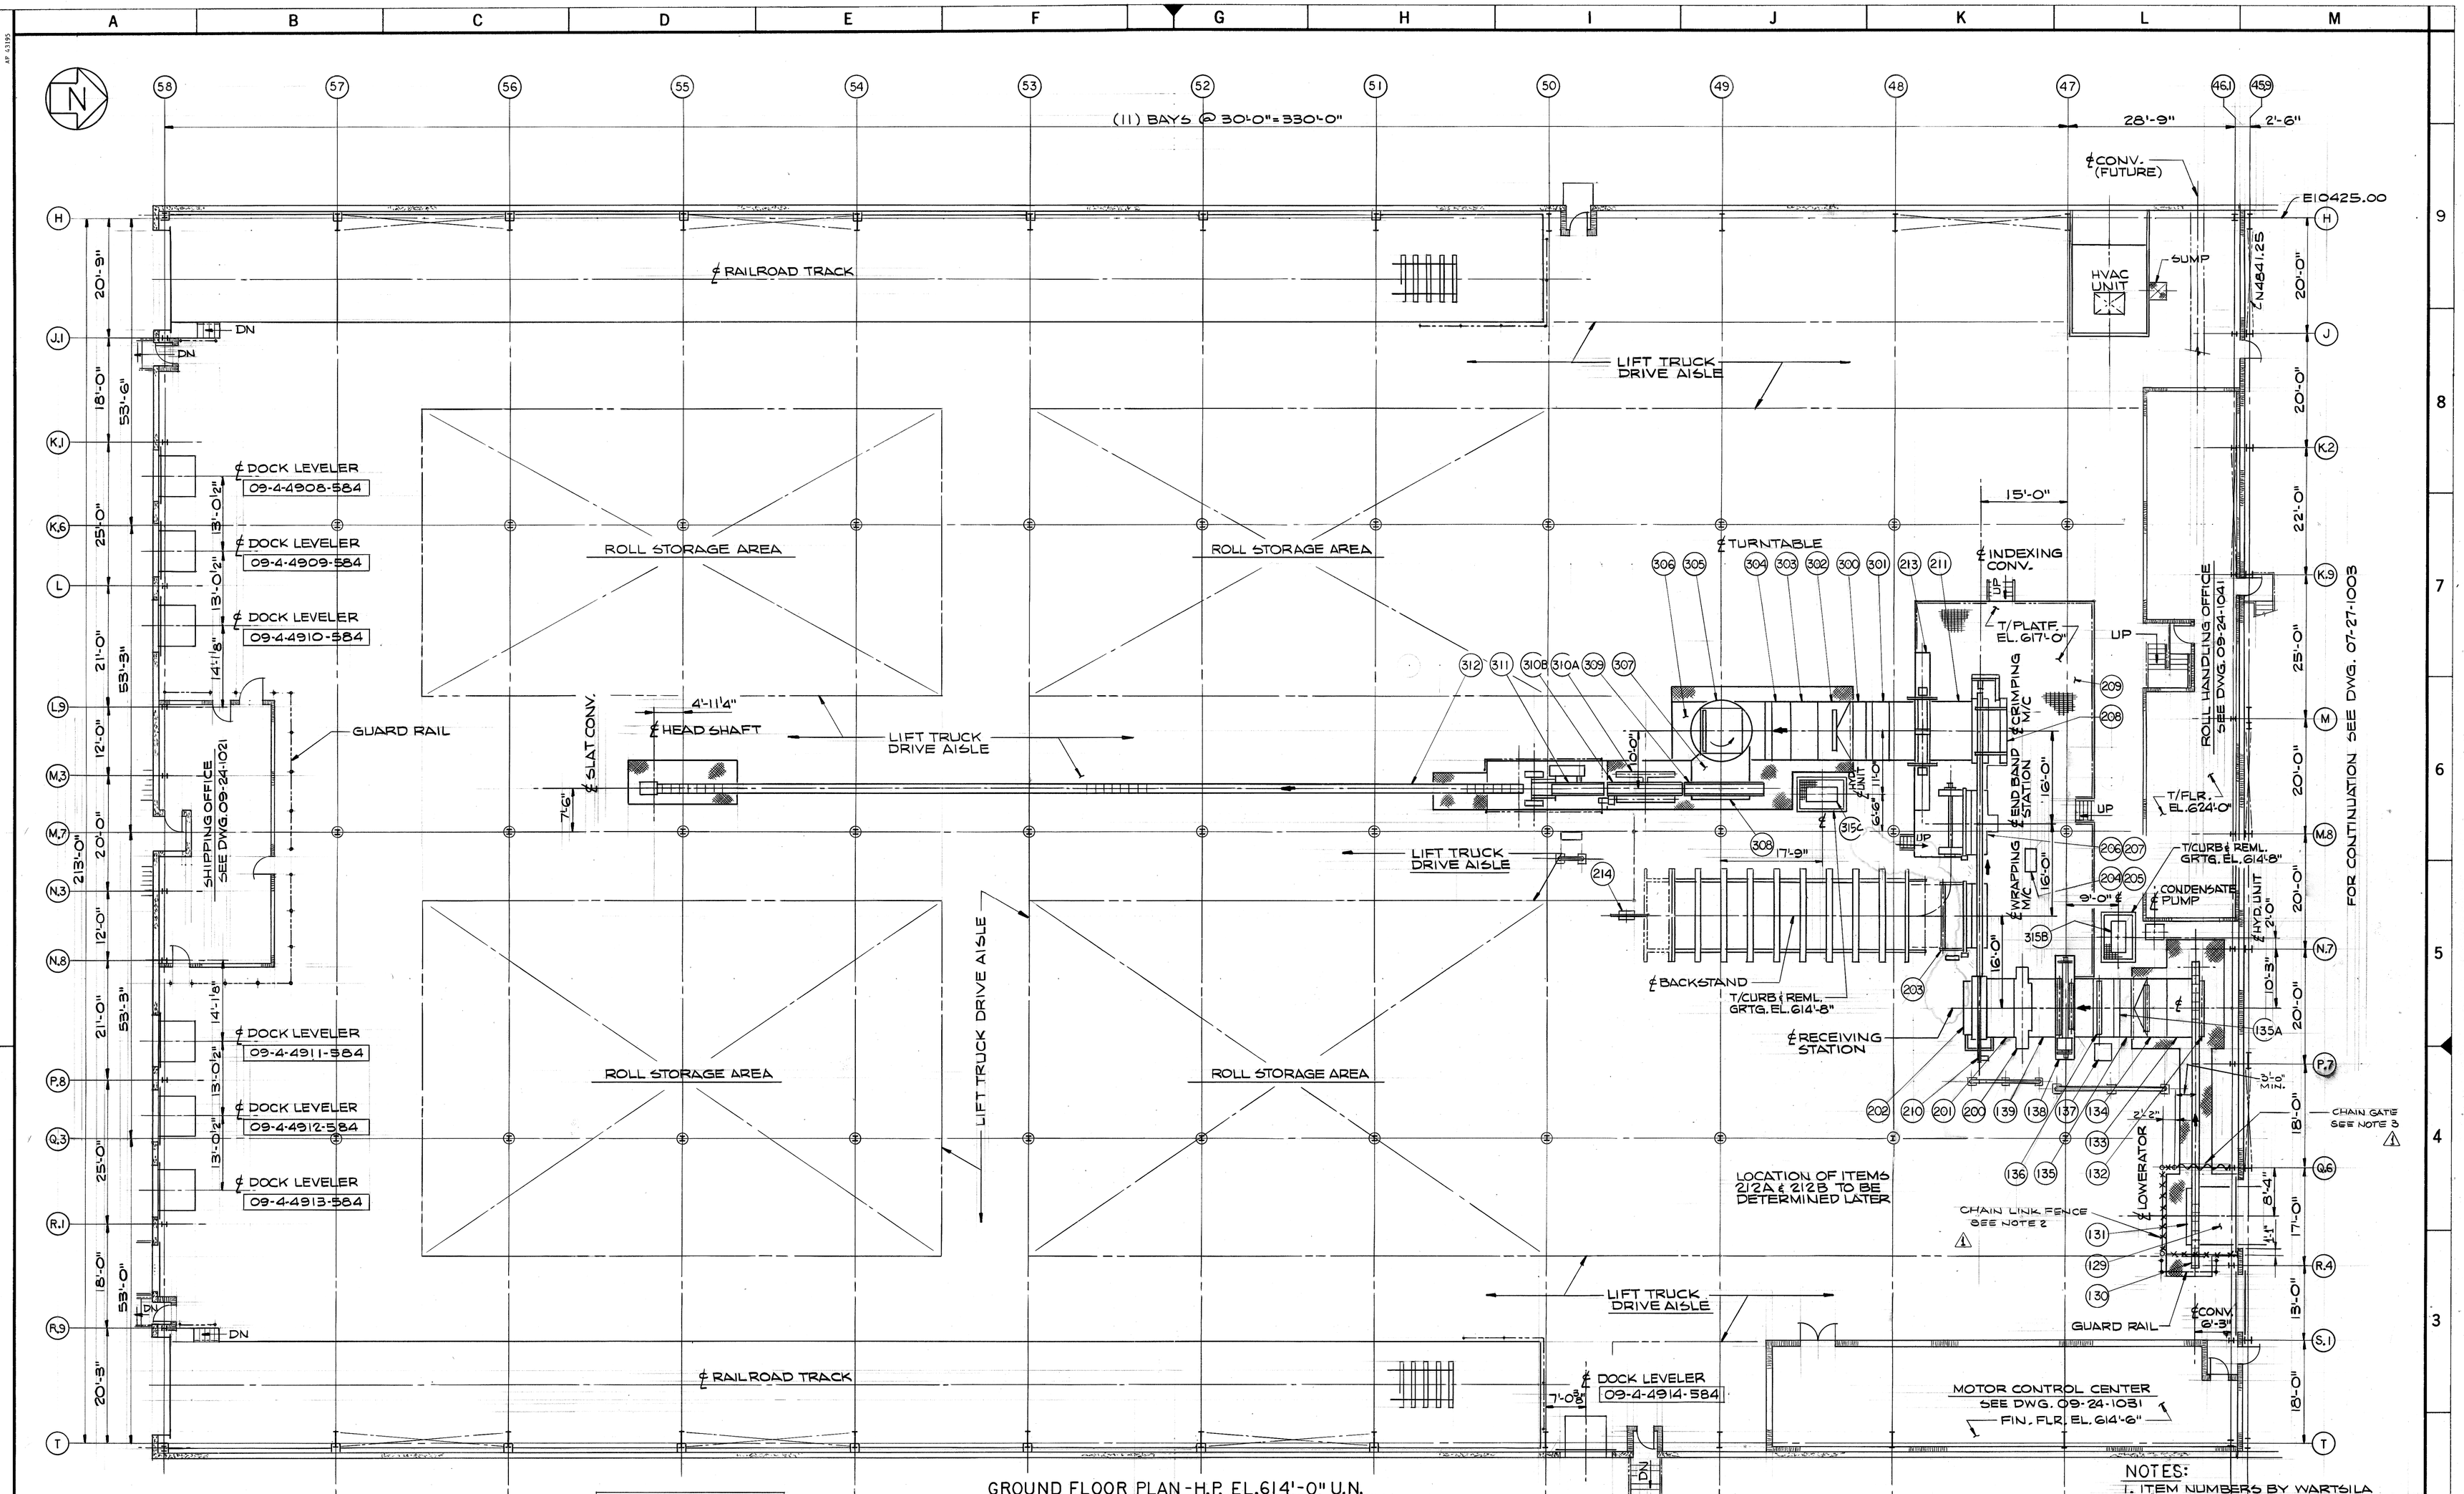

GROUND FLOOR PLAN - H.P. EL. 614'-0" U.N.

EQUIP. NO. LEGEND																	
ITEM	EQUIP. NO.	133	09-4-2301	200	09-4-2601	208	09-4-2643	301	09-4-2665	309	09-4-4100		
		134	2400	201	2606	209	2650	302	2700	310A	4200	315B	09-4-4500
		135	2500	202	2607	210	2608	303	2800	310B	4205	315C	09-4-4550
		136	2510	203	2609	211	2655	304	2805	311	4300	135A	09-4-2501
129	09-4-2040	137	2600	204	1000	212A	2661	305	2810	312	4400	212B	09-4-2662
130	2101	138	2605	205	1000	213	2656	306	3250	313	1000		
131	2050	139	2603	206	2628	214	2630	307	3450	314	1000		
132	09-4-2201	140	09-4-1910	207	09-4-2635	300	09-4-2664	308	09-4-3650	315	09-4-1000		

NOTES:

1. ITEM NUMBERS BY WARTSILA SEE DWG. AA-1279 (SH. 4)
2. CHAIN LINK FENCE 6'-0" HIGH PANEL CONSTRUCTION
3. CHAIN GATE 6'-0" ABOVE FLOOR w/10 FABRIC WARNING STREAMERS 5'-0" LG.

RELEASED FOR CONSTRUCTION By [signature] Date 10-23-86

NO.	REVISIONS	MADE	CKD.	DATE
3	REMOVED HEAT BAR, EXH. FAN & MOTOR (5-18-93)	HJK	JJA	7-11-94
2	ADD HEAT BAR EXH. FAN & MOTOR	CCT	DMO	12-5-91
1	CHAIN LINK FENCE & GATE ADDED	ECW		2-5-88

DRAWING NO.	REFERENCES
1, 2 & 3	WAREHOUSE (INRYCO BLDG. SYS.)
AA-1279 (SH. 4)	ROLL HAND. GA. (WARTSILA)
01-32-1023	AREA LAYOUT PLAN (CIVIL)
09-29-1300	GROUND FLOOR PLAN (STRUCT.)
09-31-1000	FLOOR PLAN (HVAC)
09-24-1001	GROUND FLOOR PLAN (ARCH.)

I hereby certify that this plan, specification or report was prepared by me or under my direct supervision and that I am a duly Registered Professional Engineer under the laws of the State of Michigan. [signature] Date 10/23/86 Reg. No. 11177

SCALE 3/32" = 1'-0"		DATE
DESIGN BY:	[signature]	9-12-86
DRAWN BY:	[signature]	9-12-86
CHECKED BY:	[signature]	10-23-86
SUPV. BY:	[signature]	10-23-86
SUBM'TD BY:	[signature]	10/23/86
APP'D BY:		
APP'D BY:		
APP'D BY:		

THIS DRAWING BY
RUST INTERNATIONAL CORPORATION
BIRMINGHAM, ALABAMA
CONTRACT 21-2780

CONFIDENTIAL

THIS GRAPHIC OR OTHER MATERIAL IS THE EXCLUSIVE AND CONFIDENTIAL PROPERTY OF LAKE SUPERIOR PAPER INDUSTRIES AND MUST NOT BE USED IN ANY OTHER MANNER IN THE ABSENCE OF THE PRIOR WRITTEN CONSENT OF AN AUTHORIZED REPRESENTATIVE OF LAKE SUPERIOR PAPER INDUSTRIES.

LAKE SUPERIOR PAPER INDUSTRIES
DULUTH, MINNESOTA

DRAWING TITLE: ROLL HAND., WRAP, & SHIP GEN. ARRG'T. GROUND FLOOR

DRAWING NUMBER: 09-27-1000 REV. NO. 3

TRACING TRANSMITTED TO CLIENT BY (2) DATE 10/27

GRAPHIC SCALE ½" 0" 1"

(2/8) BA